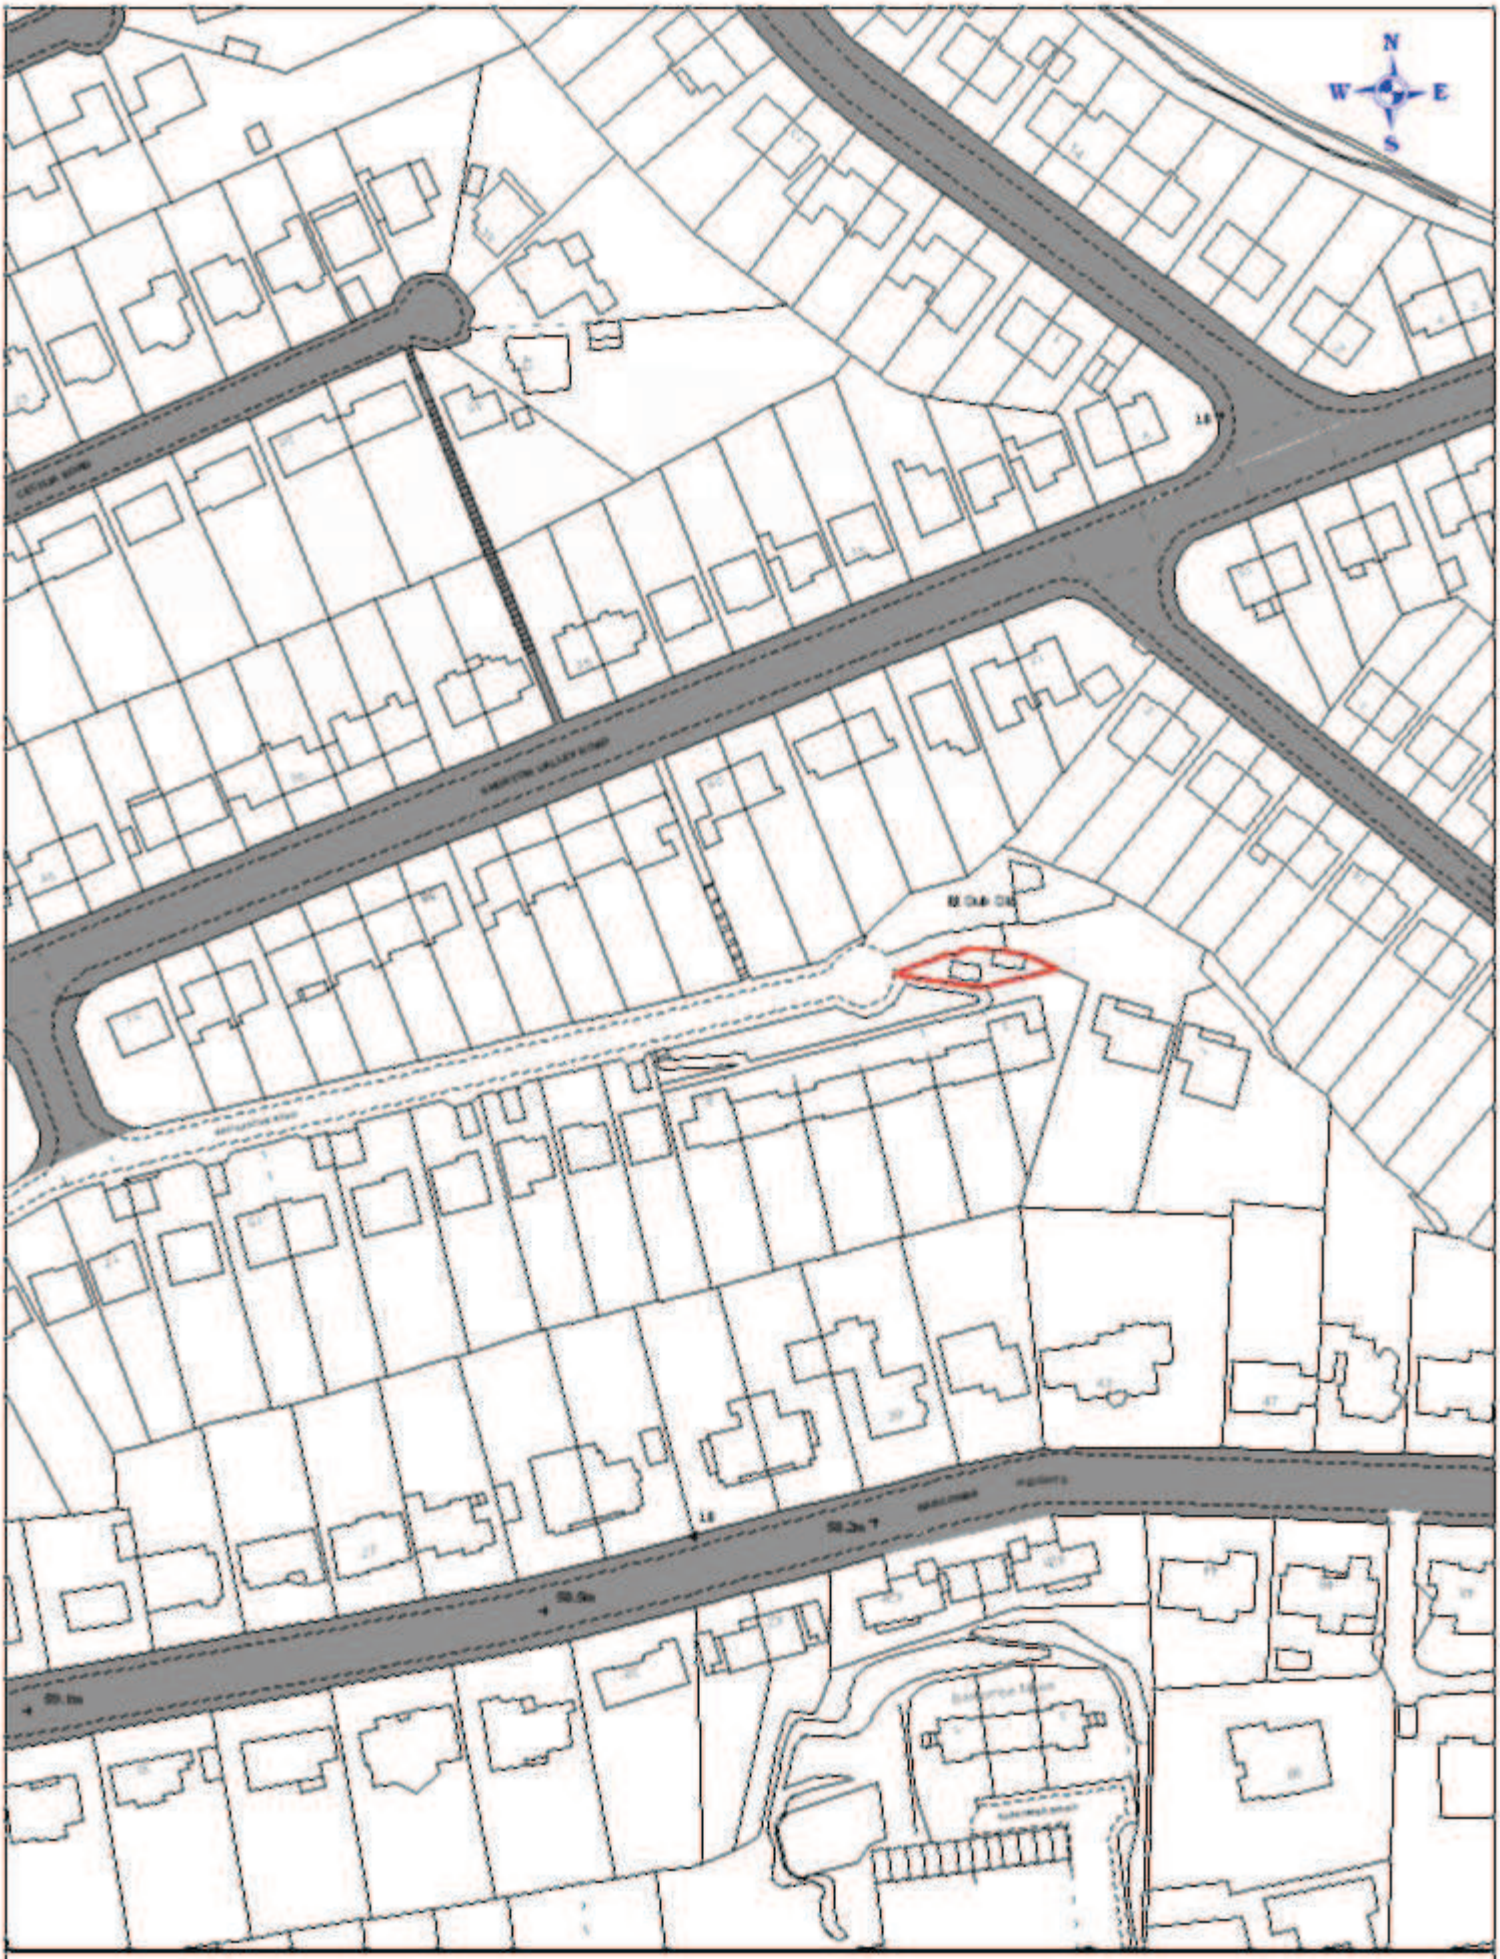

Title: Garages at Rhodanthe Road, Paignton.

EM Plan No: EM2296

Asset No: N/A

Date: 28th January 2013

Scale: 1:1250

TORBAY DEVELOPMENT AGENCY - ASSET MANAGEMENT

This map is based upon Ordnance Survey material with the permission of Ordnance Survey on behalf of the Controller of HMSOffice © Crown copyright. Unauthorised reproduction infringes Crown copyright and may lead to prosecution or civil proceedings. Torbay Council. LA079782. 2009.