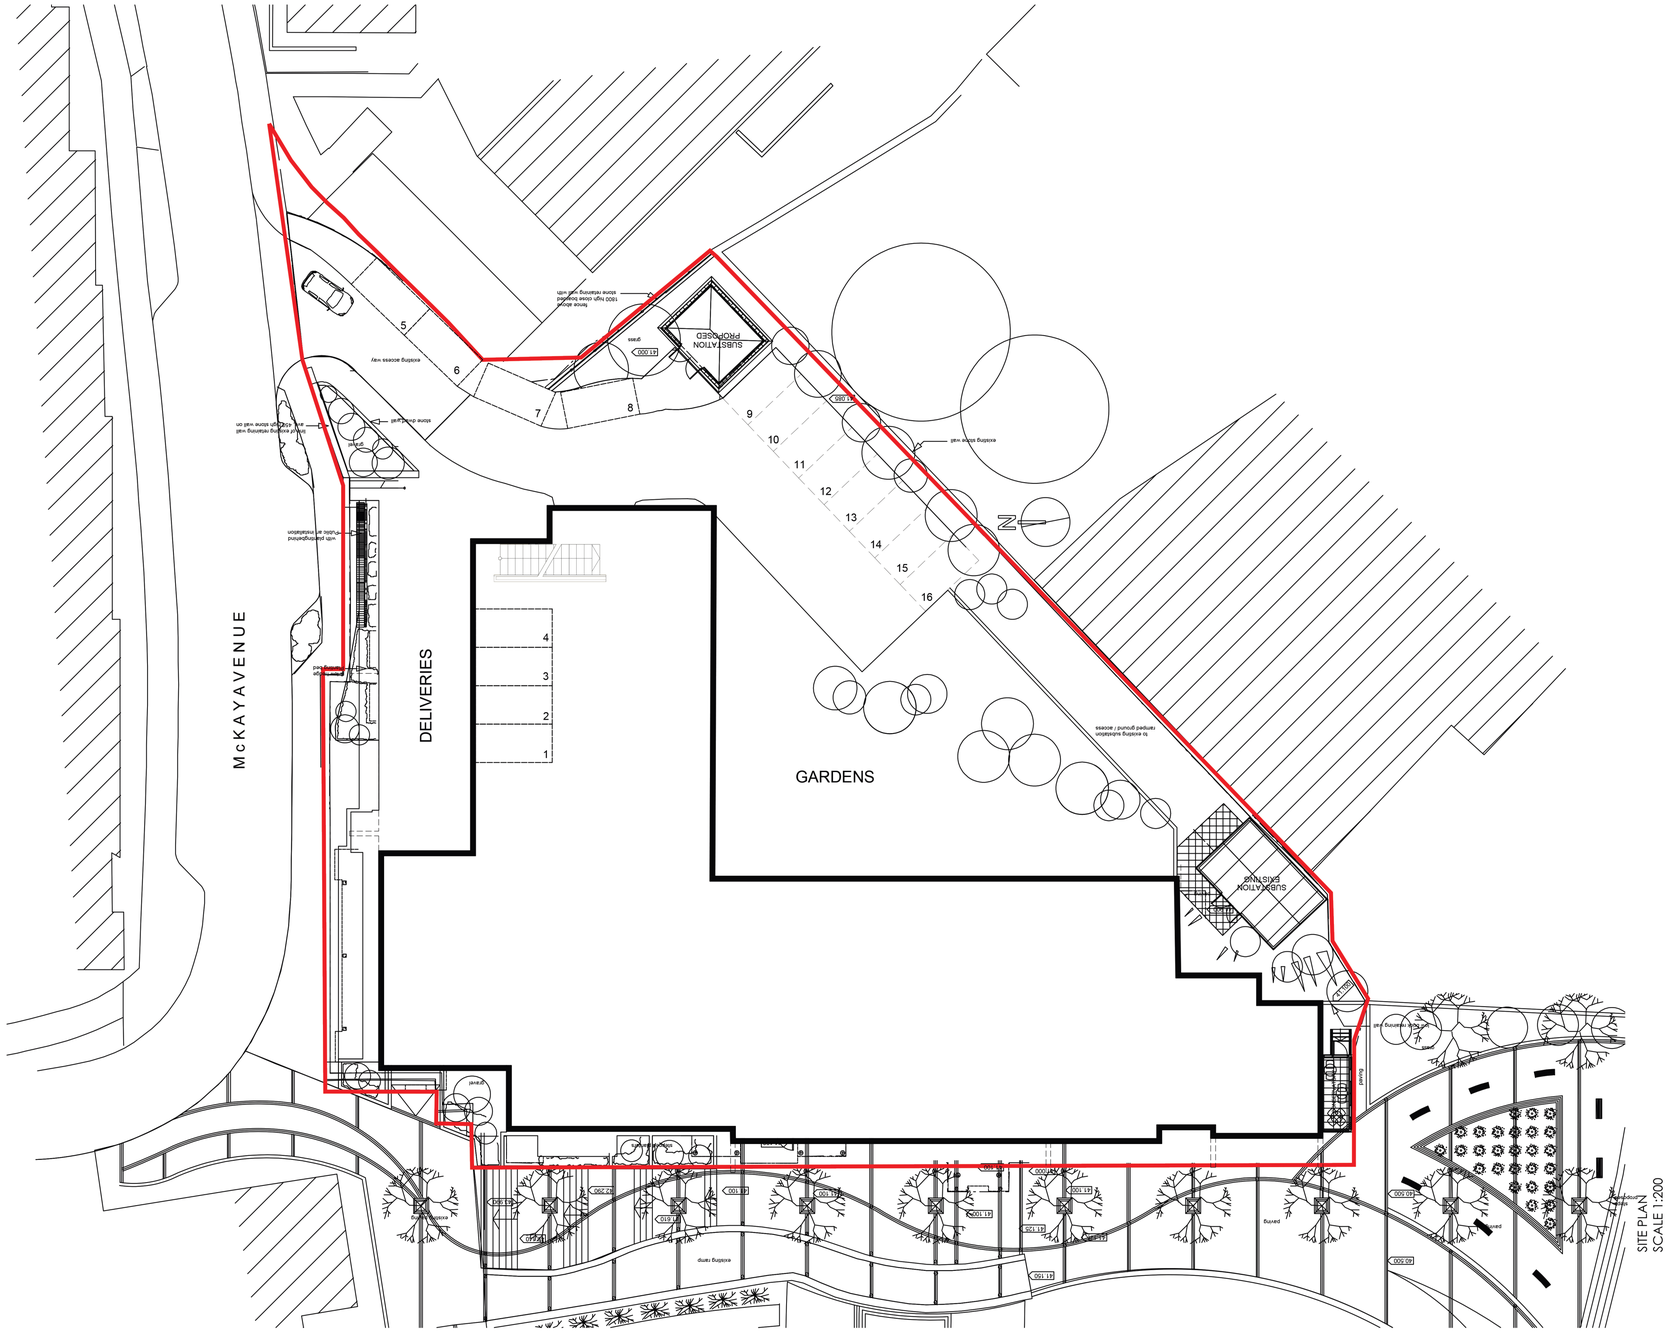

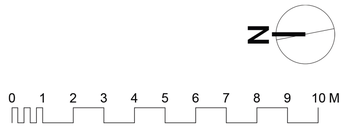

Contractors to check all dimensions on drawing.

Any discrepancies must be reported to Kensington Taylor or the contract administrator before proceeding.

Do not scale from planning drawings, work to figured dimensions.

This drawing must be read in conjunction with all relevant consultants drawings.

This drawing © Kensington Taylor Architects.

Revision Schedule

Revision Number	Revision Date	Revision Description

KTA
Architects | Urban Designers
Tel: 01392 360338
Email: kt@kensingtontaylor.com
Web: www.kensingtontaylor.com

Project: Assisted Living Extra Care Apartments and Retirement Living Apartments
Barton Road
Torquay
Devon

Title
Site Plan - As Proposed

Author SC Checked By JL

Date 08/02/2019 Scale 1:200 @ A1

Project 1906 Status

Drawing number

QMF 18 - Issue 5 12/12/16