ANNEXE 4

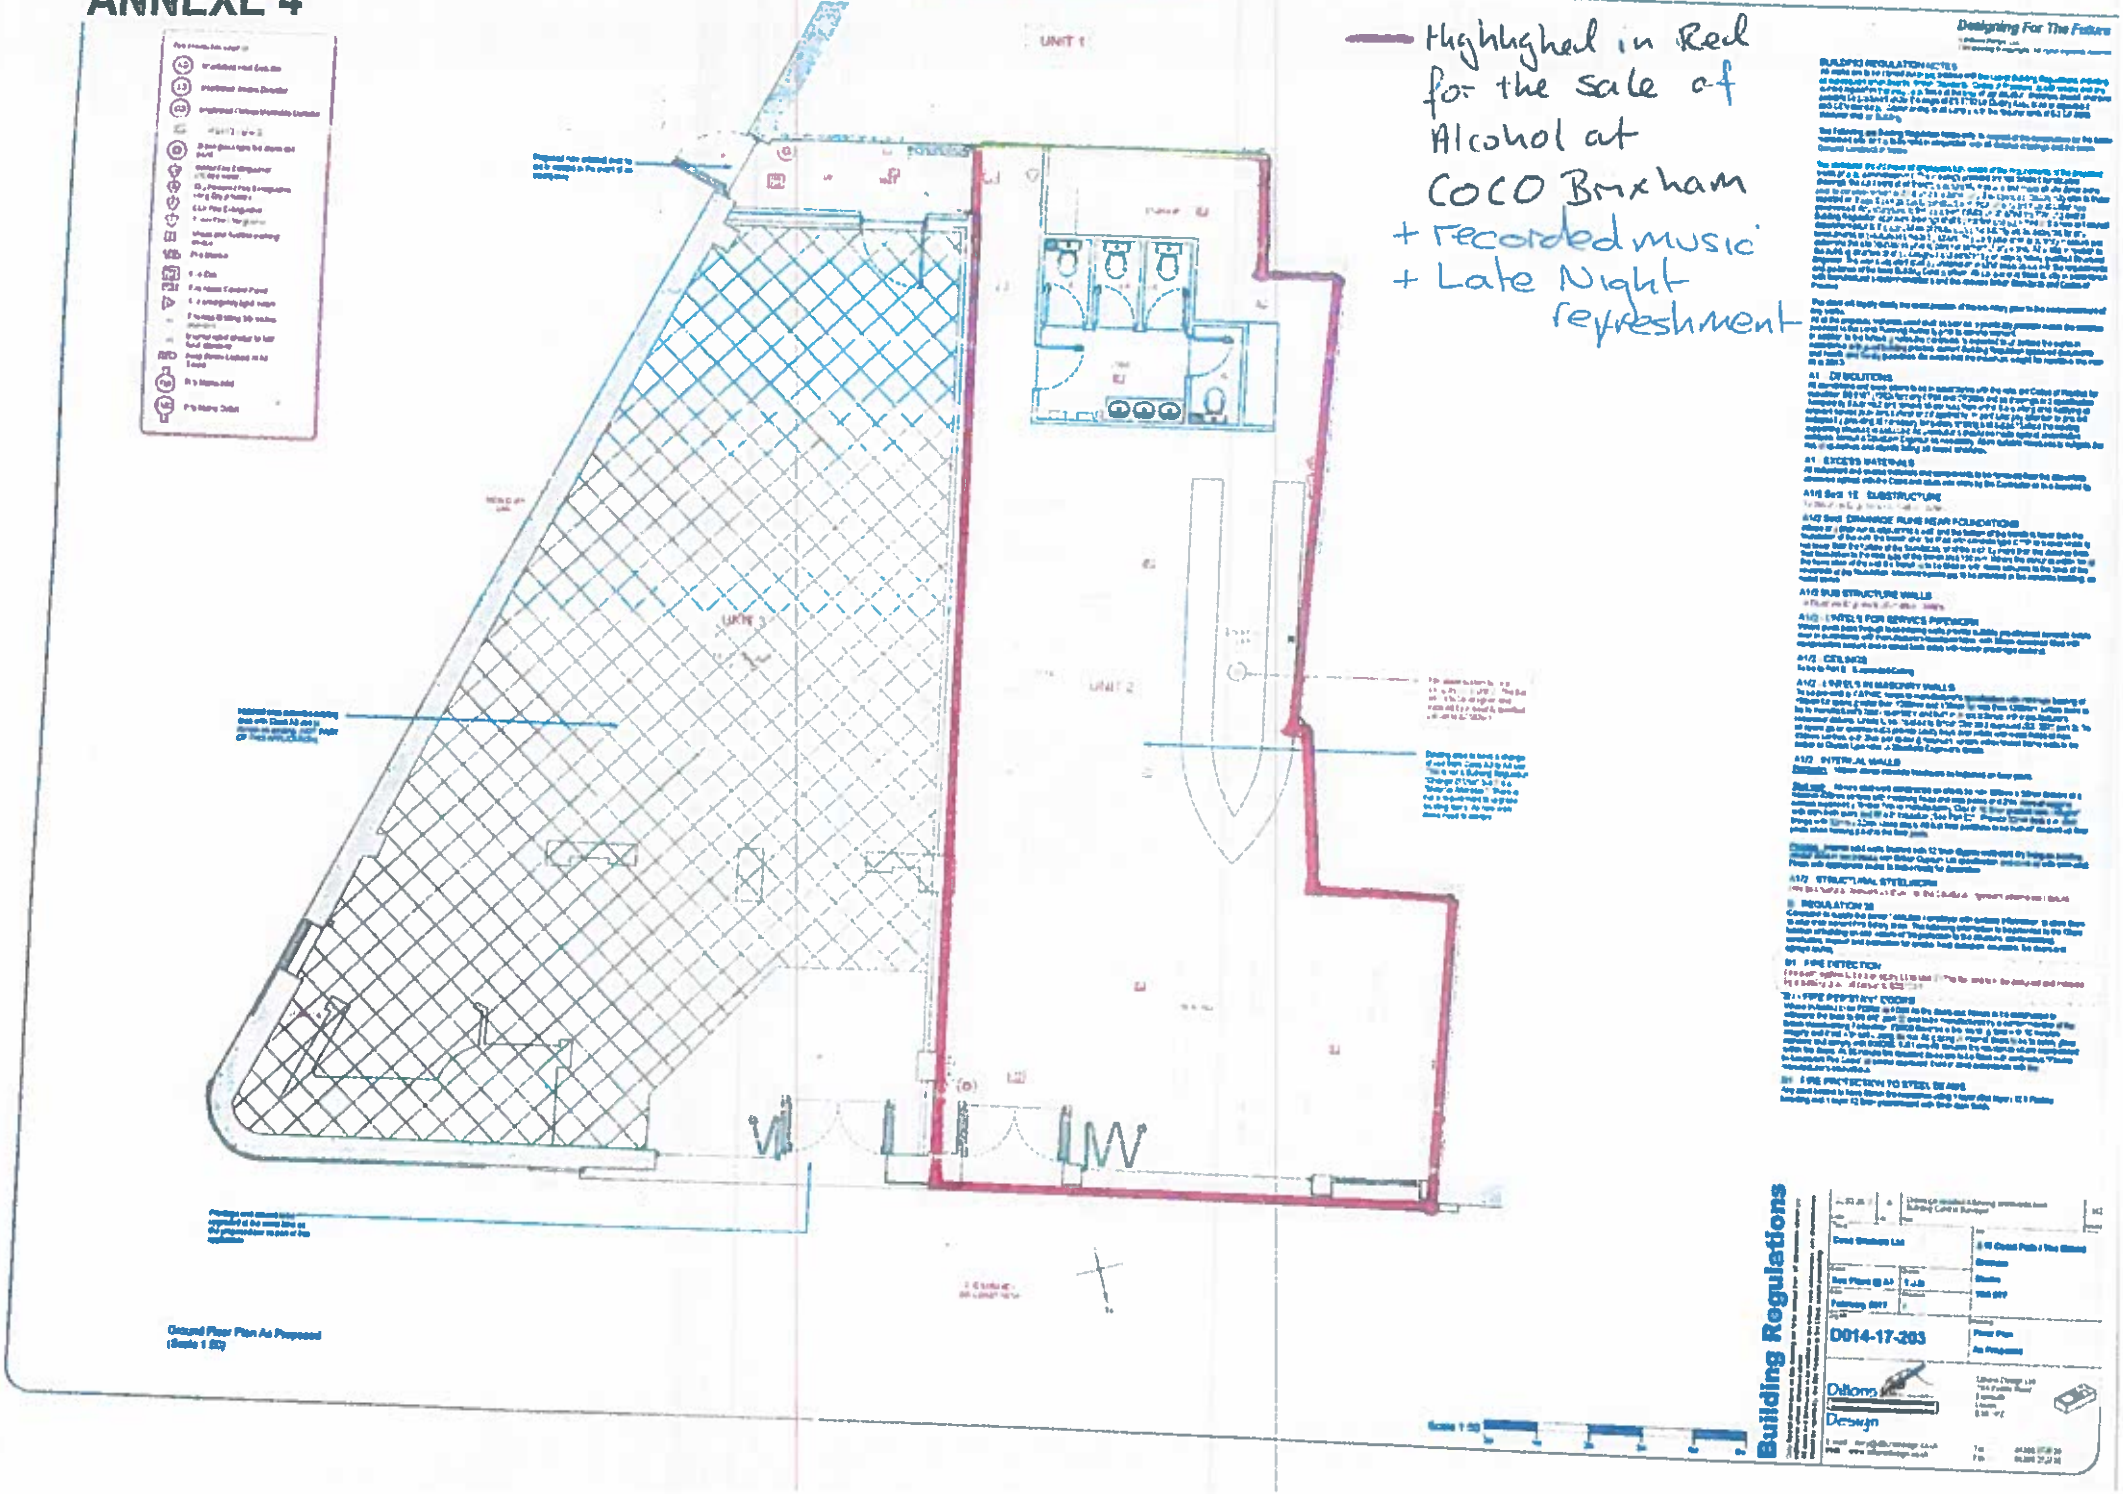
Highlighted in Red for the sale of Alcohol at COCO Brixham
+ Recorded music
+ Late Night refreshment
UNIT 1
UNIT 2
UNIT 3
Ground Floor Plan As Proposed
Building Regulations
0014-17-203
Dillons Design