Upstairs. Funktion Room
and Pool Room

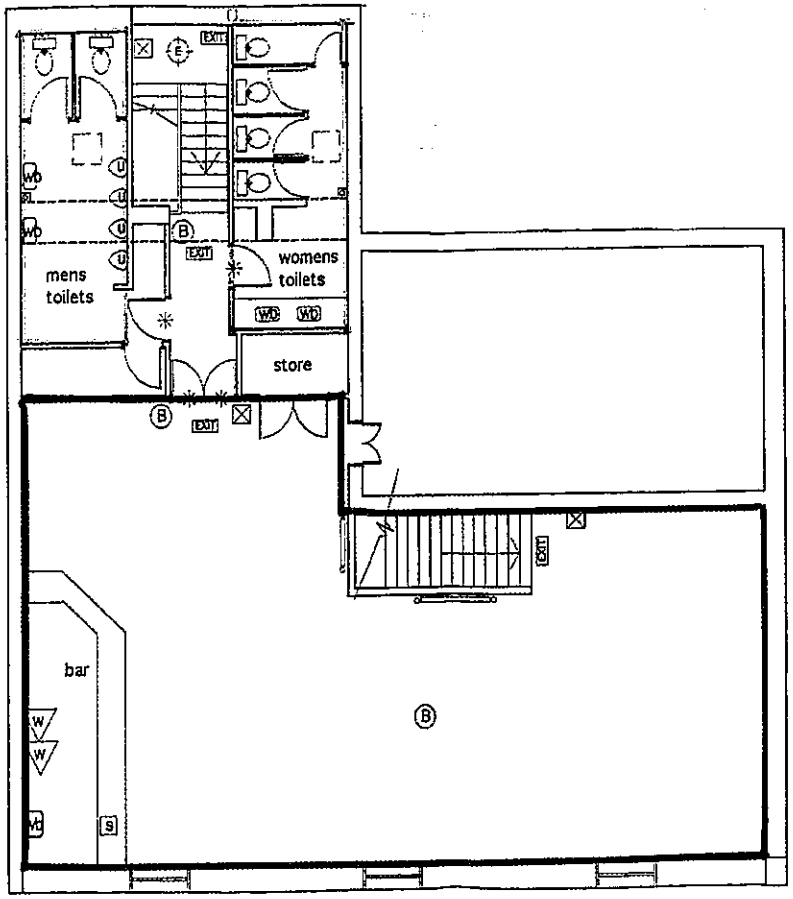

LICENSED AREA.

TOILETS

1/2 hr. fire resisting self- closing doors-fd30

emergency light

fire bell

exit doors fitted with emergency fitting

Illuminated exit sign

9 litre- fire exit- water

fire break glass

preliminary

All dimensions to be
checked on site.
Do not scale from this drawing

job. old brewery
client. John Brown
title. existing first floor
scale 1:100
drawing no: 157.000 revision:

fruition

Old Brewery002.jpg