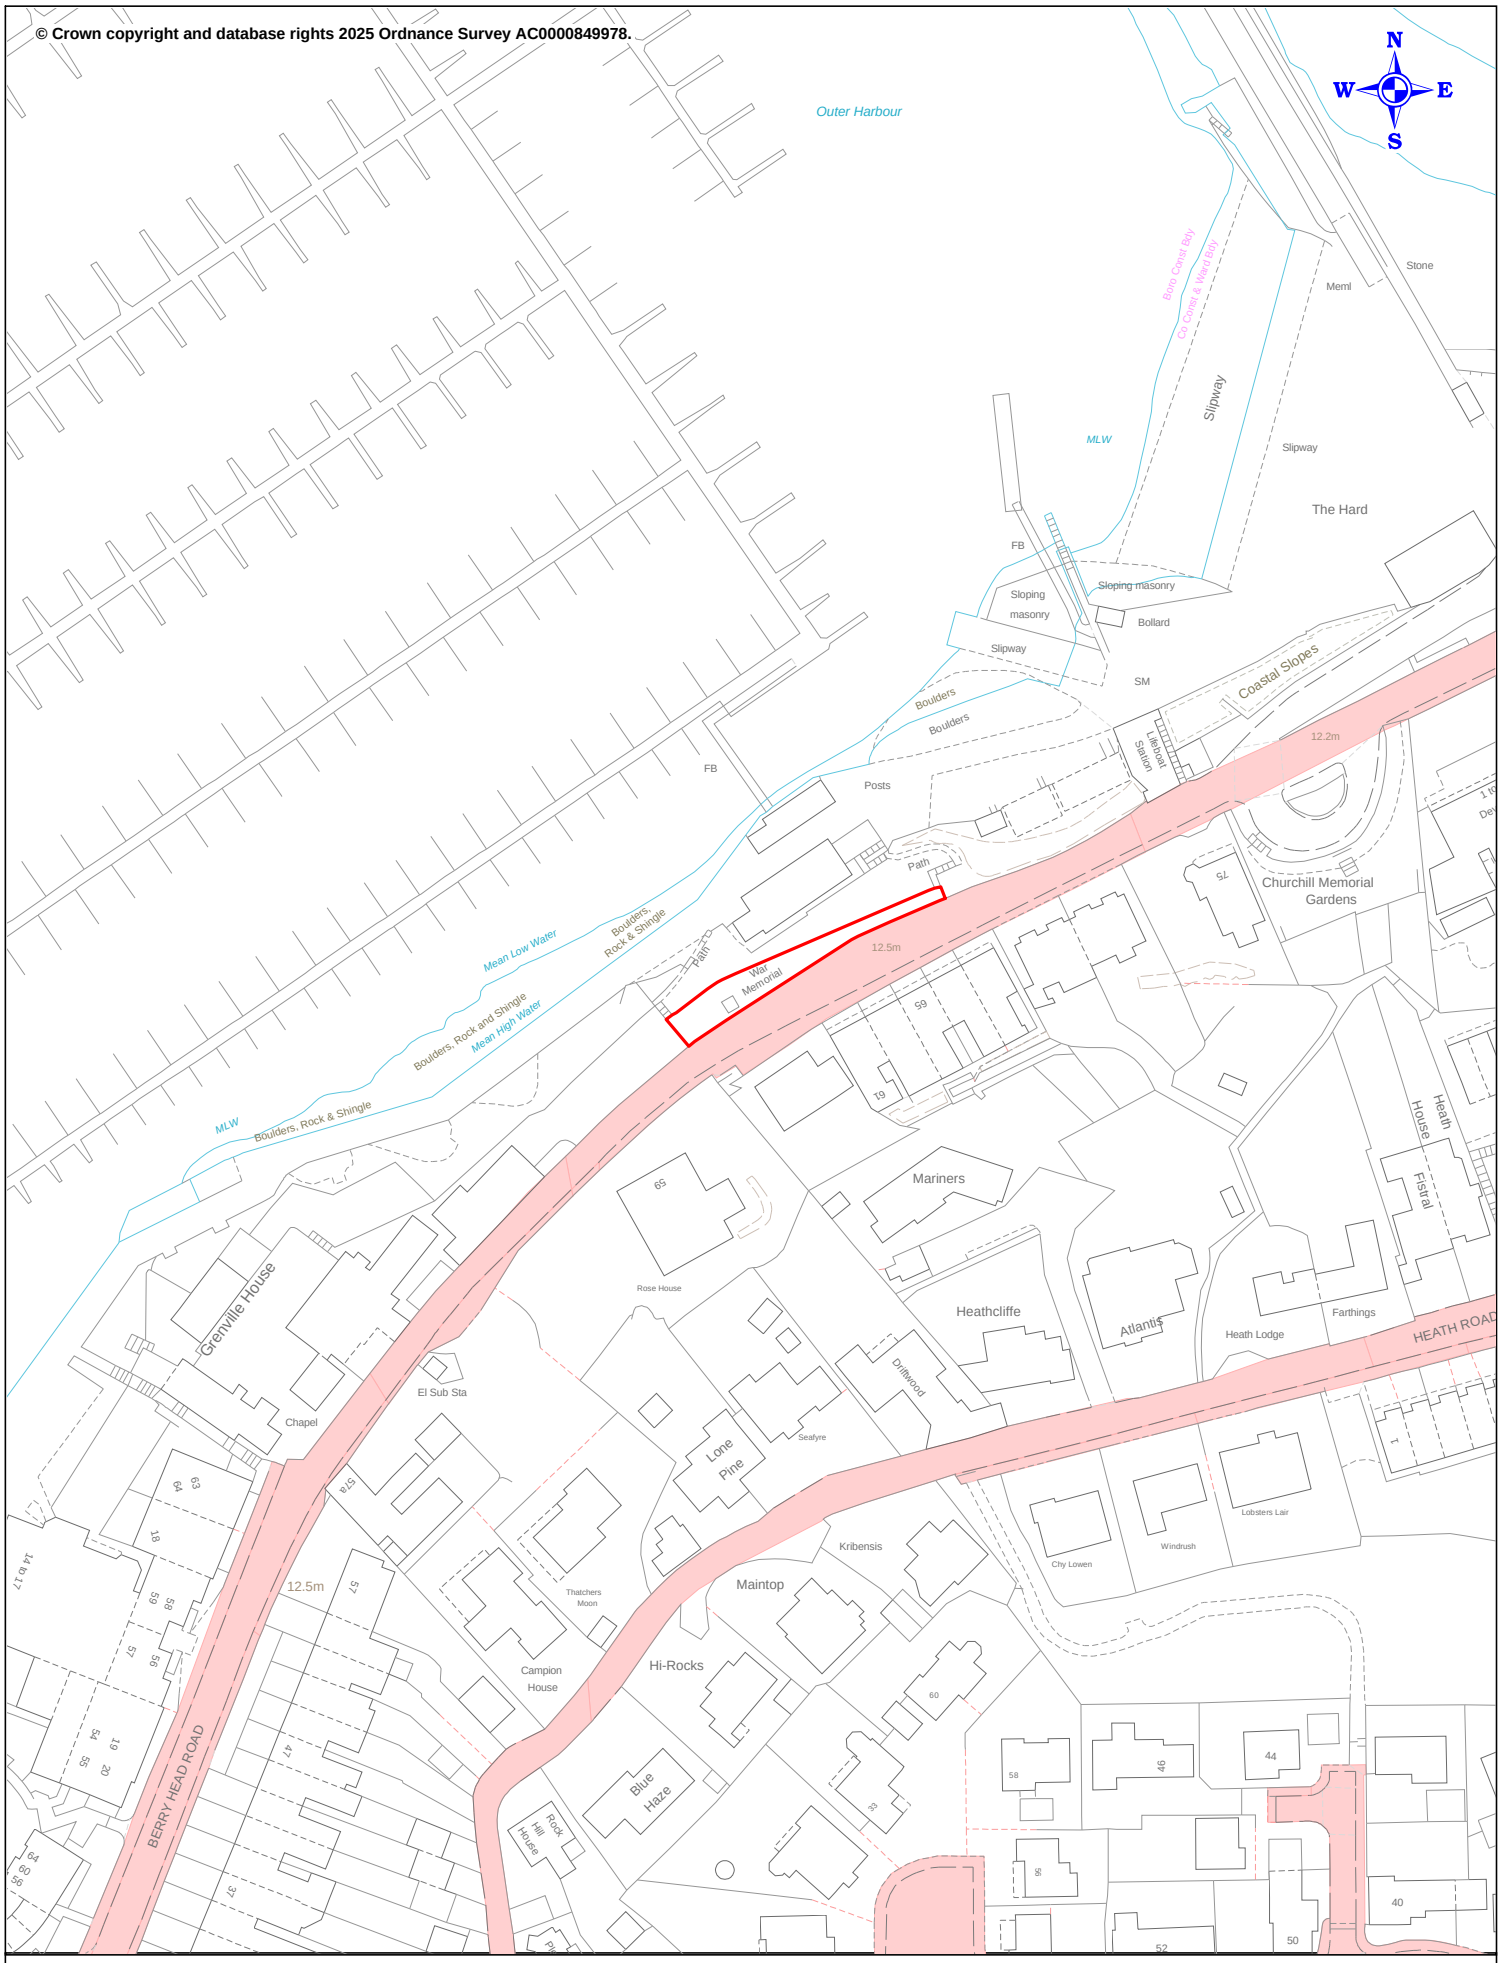

EM Plan No: EM4364
Date: 16th February 2026
Title: Brixham War Memorial, Berry Head Road, Brixham

TC - ASSET MANAGEMENT

Asset No: B0070BL
LR Title No: DN510943
Scale: 1:1250 @ A4
Area: 227.4m²

TORBAY COUNCIL