Drawing number / Rev

B2305002\C.01A\4018-P0

APPENDIX 4

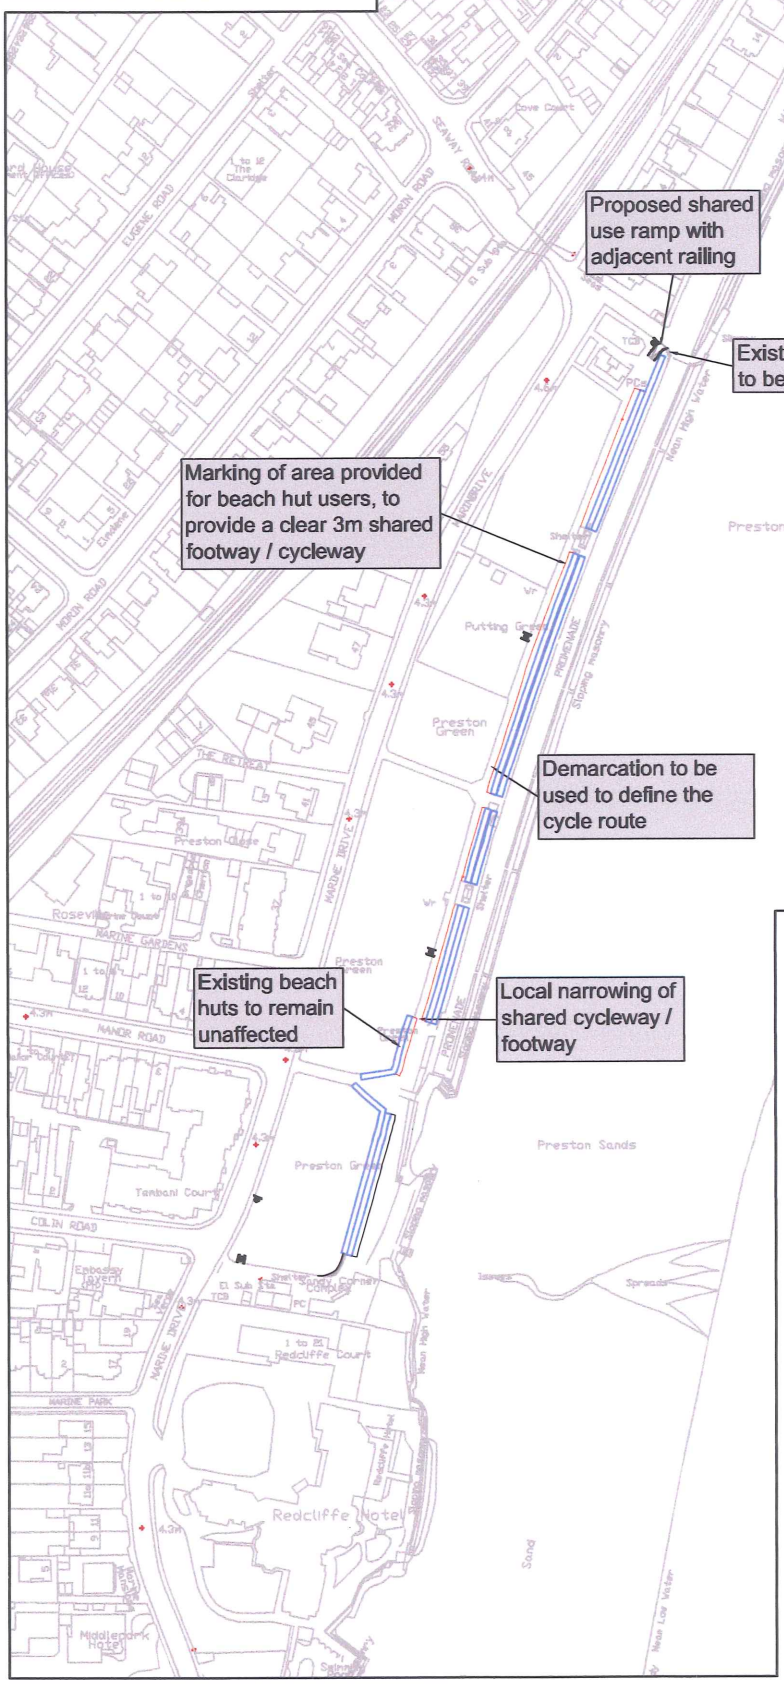

This map is reproduced from the Ordnance Survey material with the permission of Ordnance Survey on behalf of the Controller of Her Majesty's Stationery Office © Crown Copyright. Unauthorised reproduction infringes Crown Copyright and may lead to prosecution or civil proceedings. Licence No. 100022885 2010.

Rev	Rev. Date	Purpose of revision	Drawn	Checked	Rev'd	Appr'd
P0	24/09/10	Preliminary	MZ			

Client

TORBAY COUNCIL

JACOBS

Rendale House, Torbay Road, Paignton, TQ4 3NY
Tel:+44(0)1392 219 340 Fax:+44(0)1392 214 488
Website : www.jacobs.com

Project:

PAIGNTON ESPLANADE CYCLE ROUTE

Drawing title

ROUTE DESIGN
DETAILED DESIGN
APPENDIX 4

Drawing status

PRELIMINARY

Scale	1:2500 @ A4 SIZE	DO NOT SCALE
Jacobs No.	B2305002	

Drawing number

B2305002\C.01A\4018

Rev

P0

This drawing is not to be used in whole or part other than for the intended purpose and project as defined on this drawing. Refer to the contract for full terms and conditions.