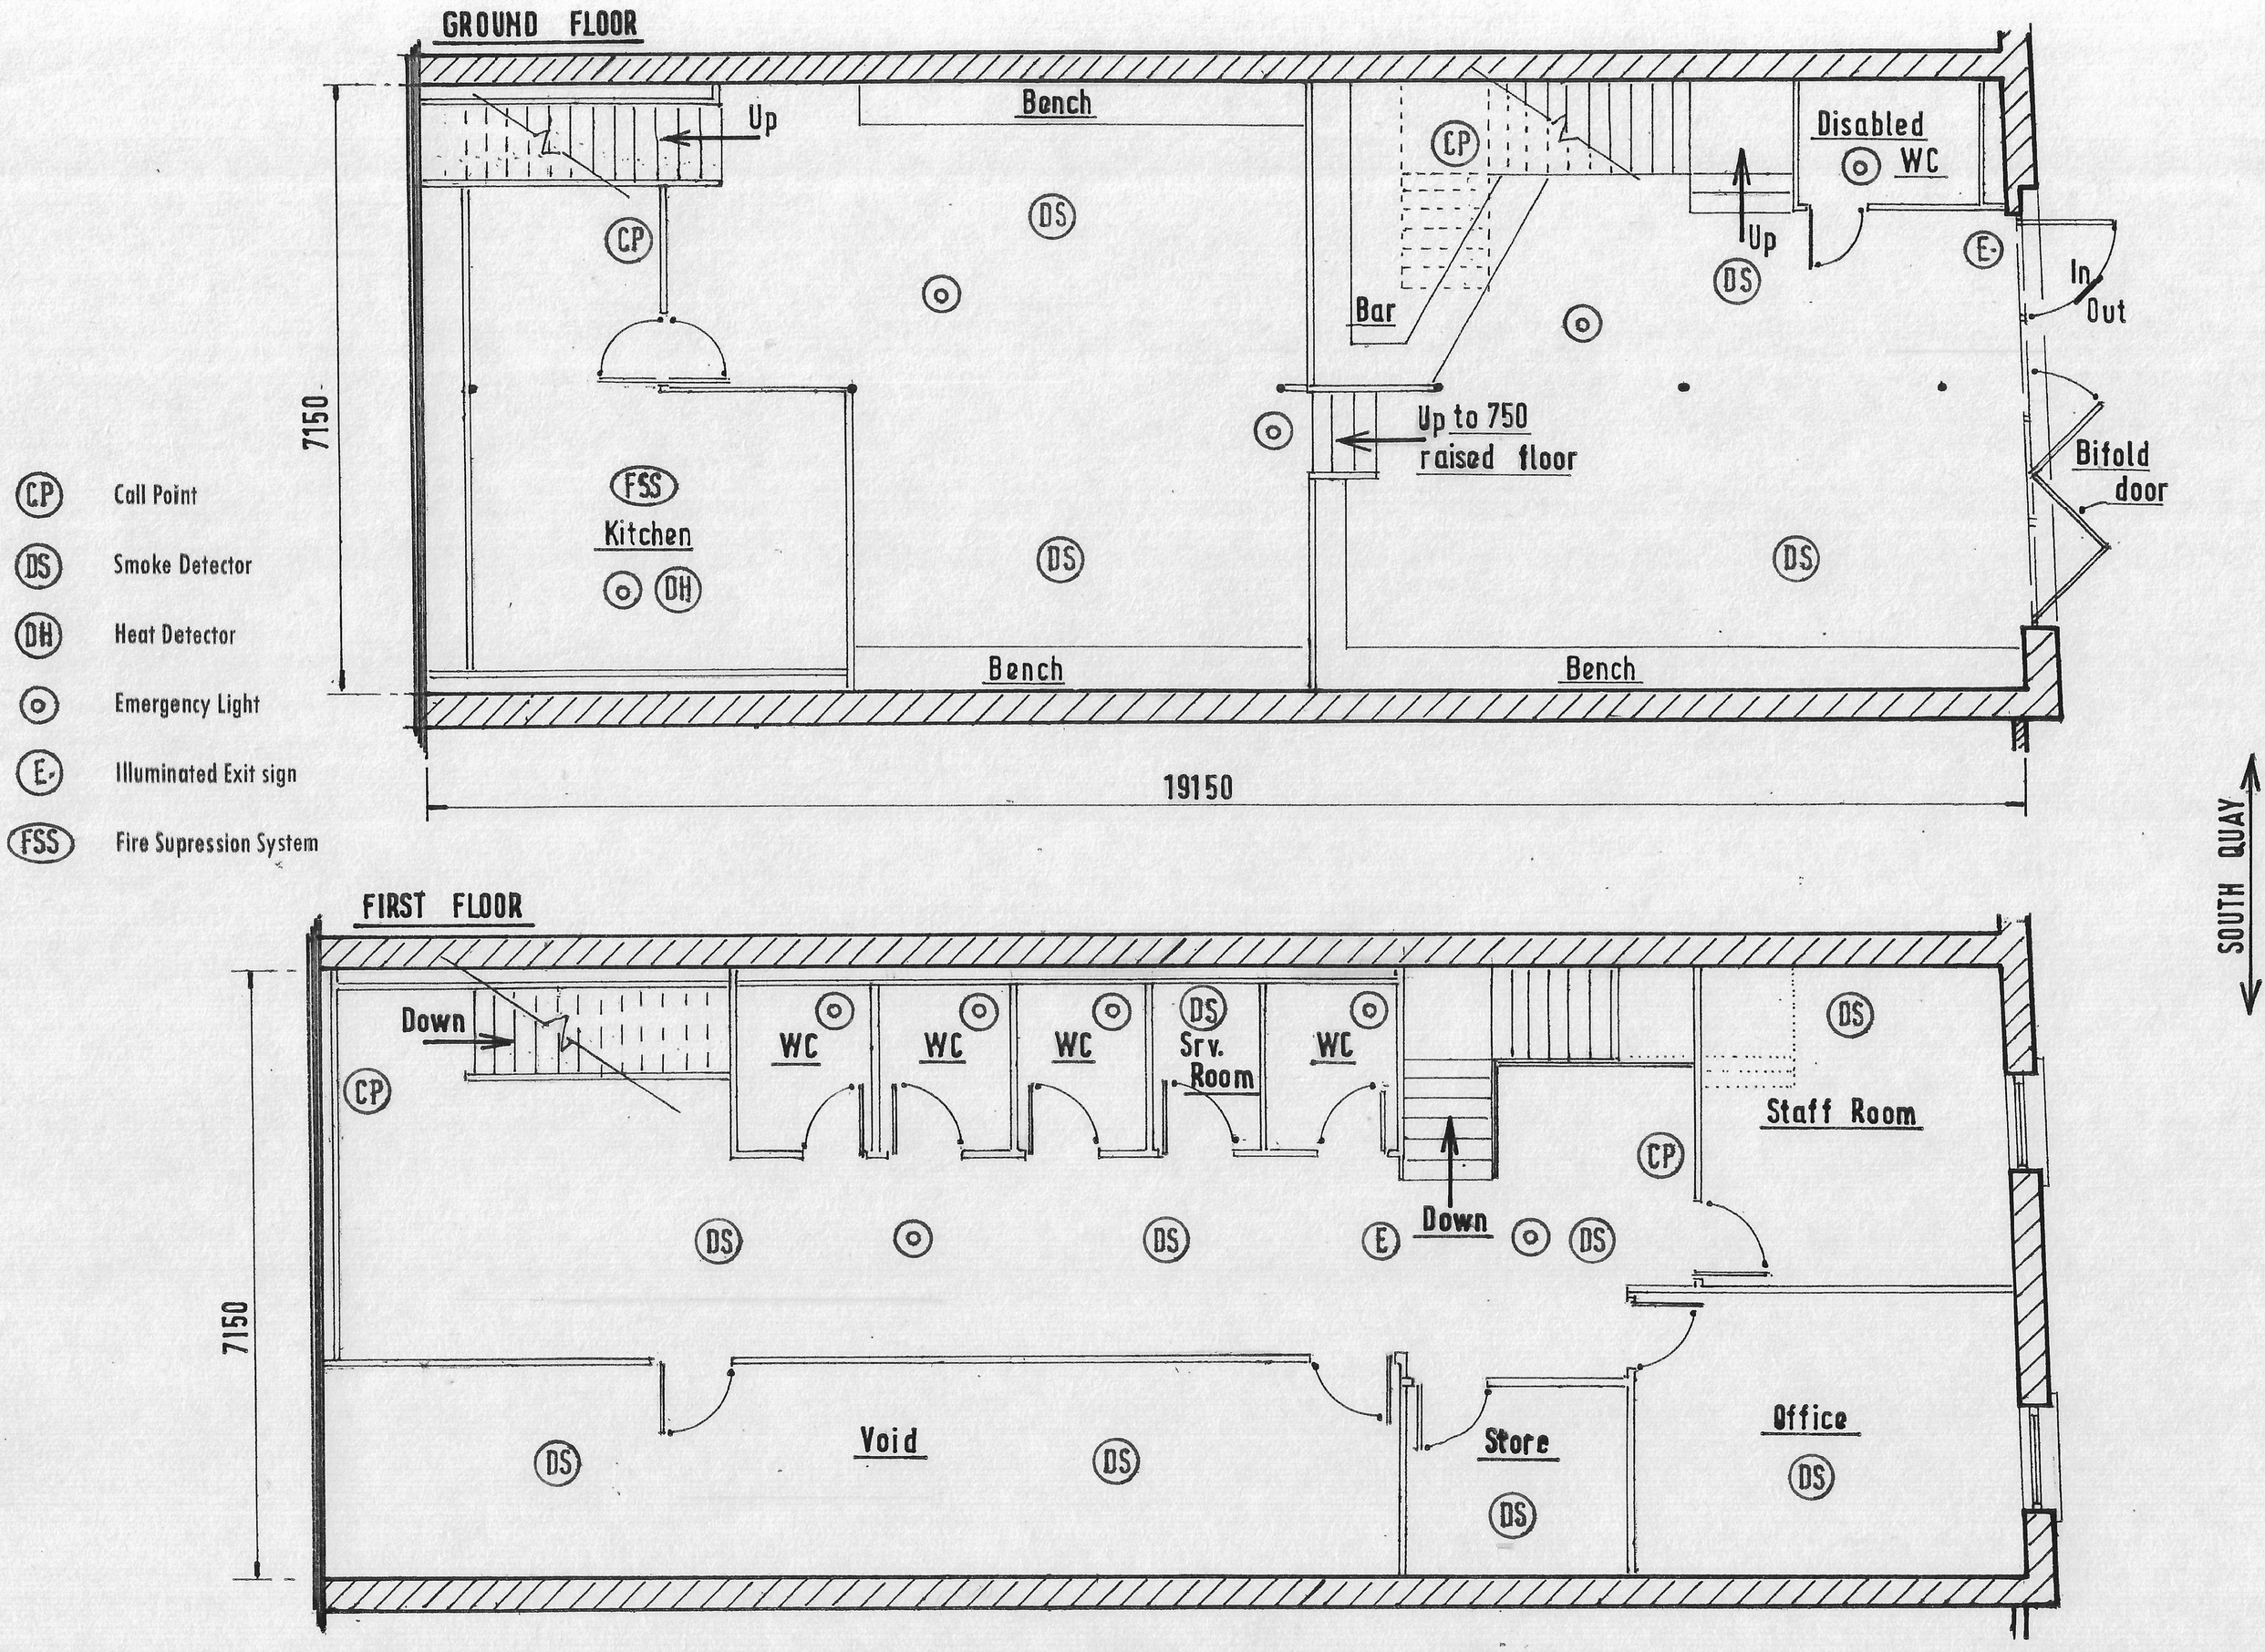
GROUND FLOOR
Up
Bench
CP
DS
Disabled
WC
Up
E
In
Out
Bar
Up to 750
raised floor
Bifold
door
7150
FSS
Kitchen
DH
Bench
Bench
19150
CP Call Point
DS Smoke Detector
DH Heat Detector
Emergency Light
E Illuminated Exit sign
FSS Fire Supression System
SOUTH QUAY
FIRST FLOOR
Down
WC
WC
WC
Srv.
Room
WC
Staff Room
Down
7150
Void
Store
Office