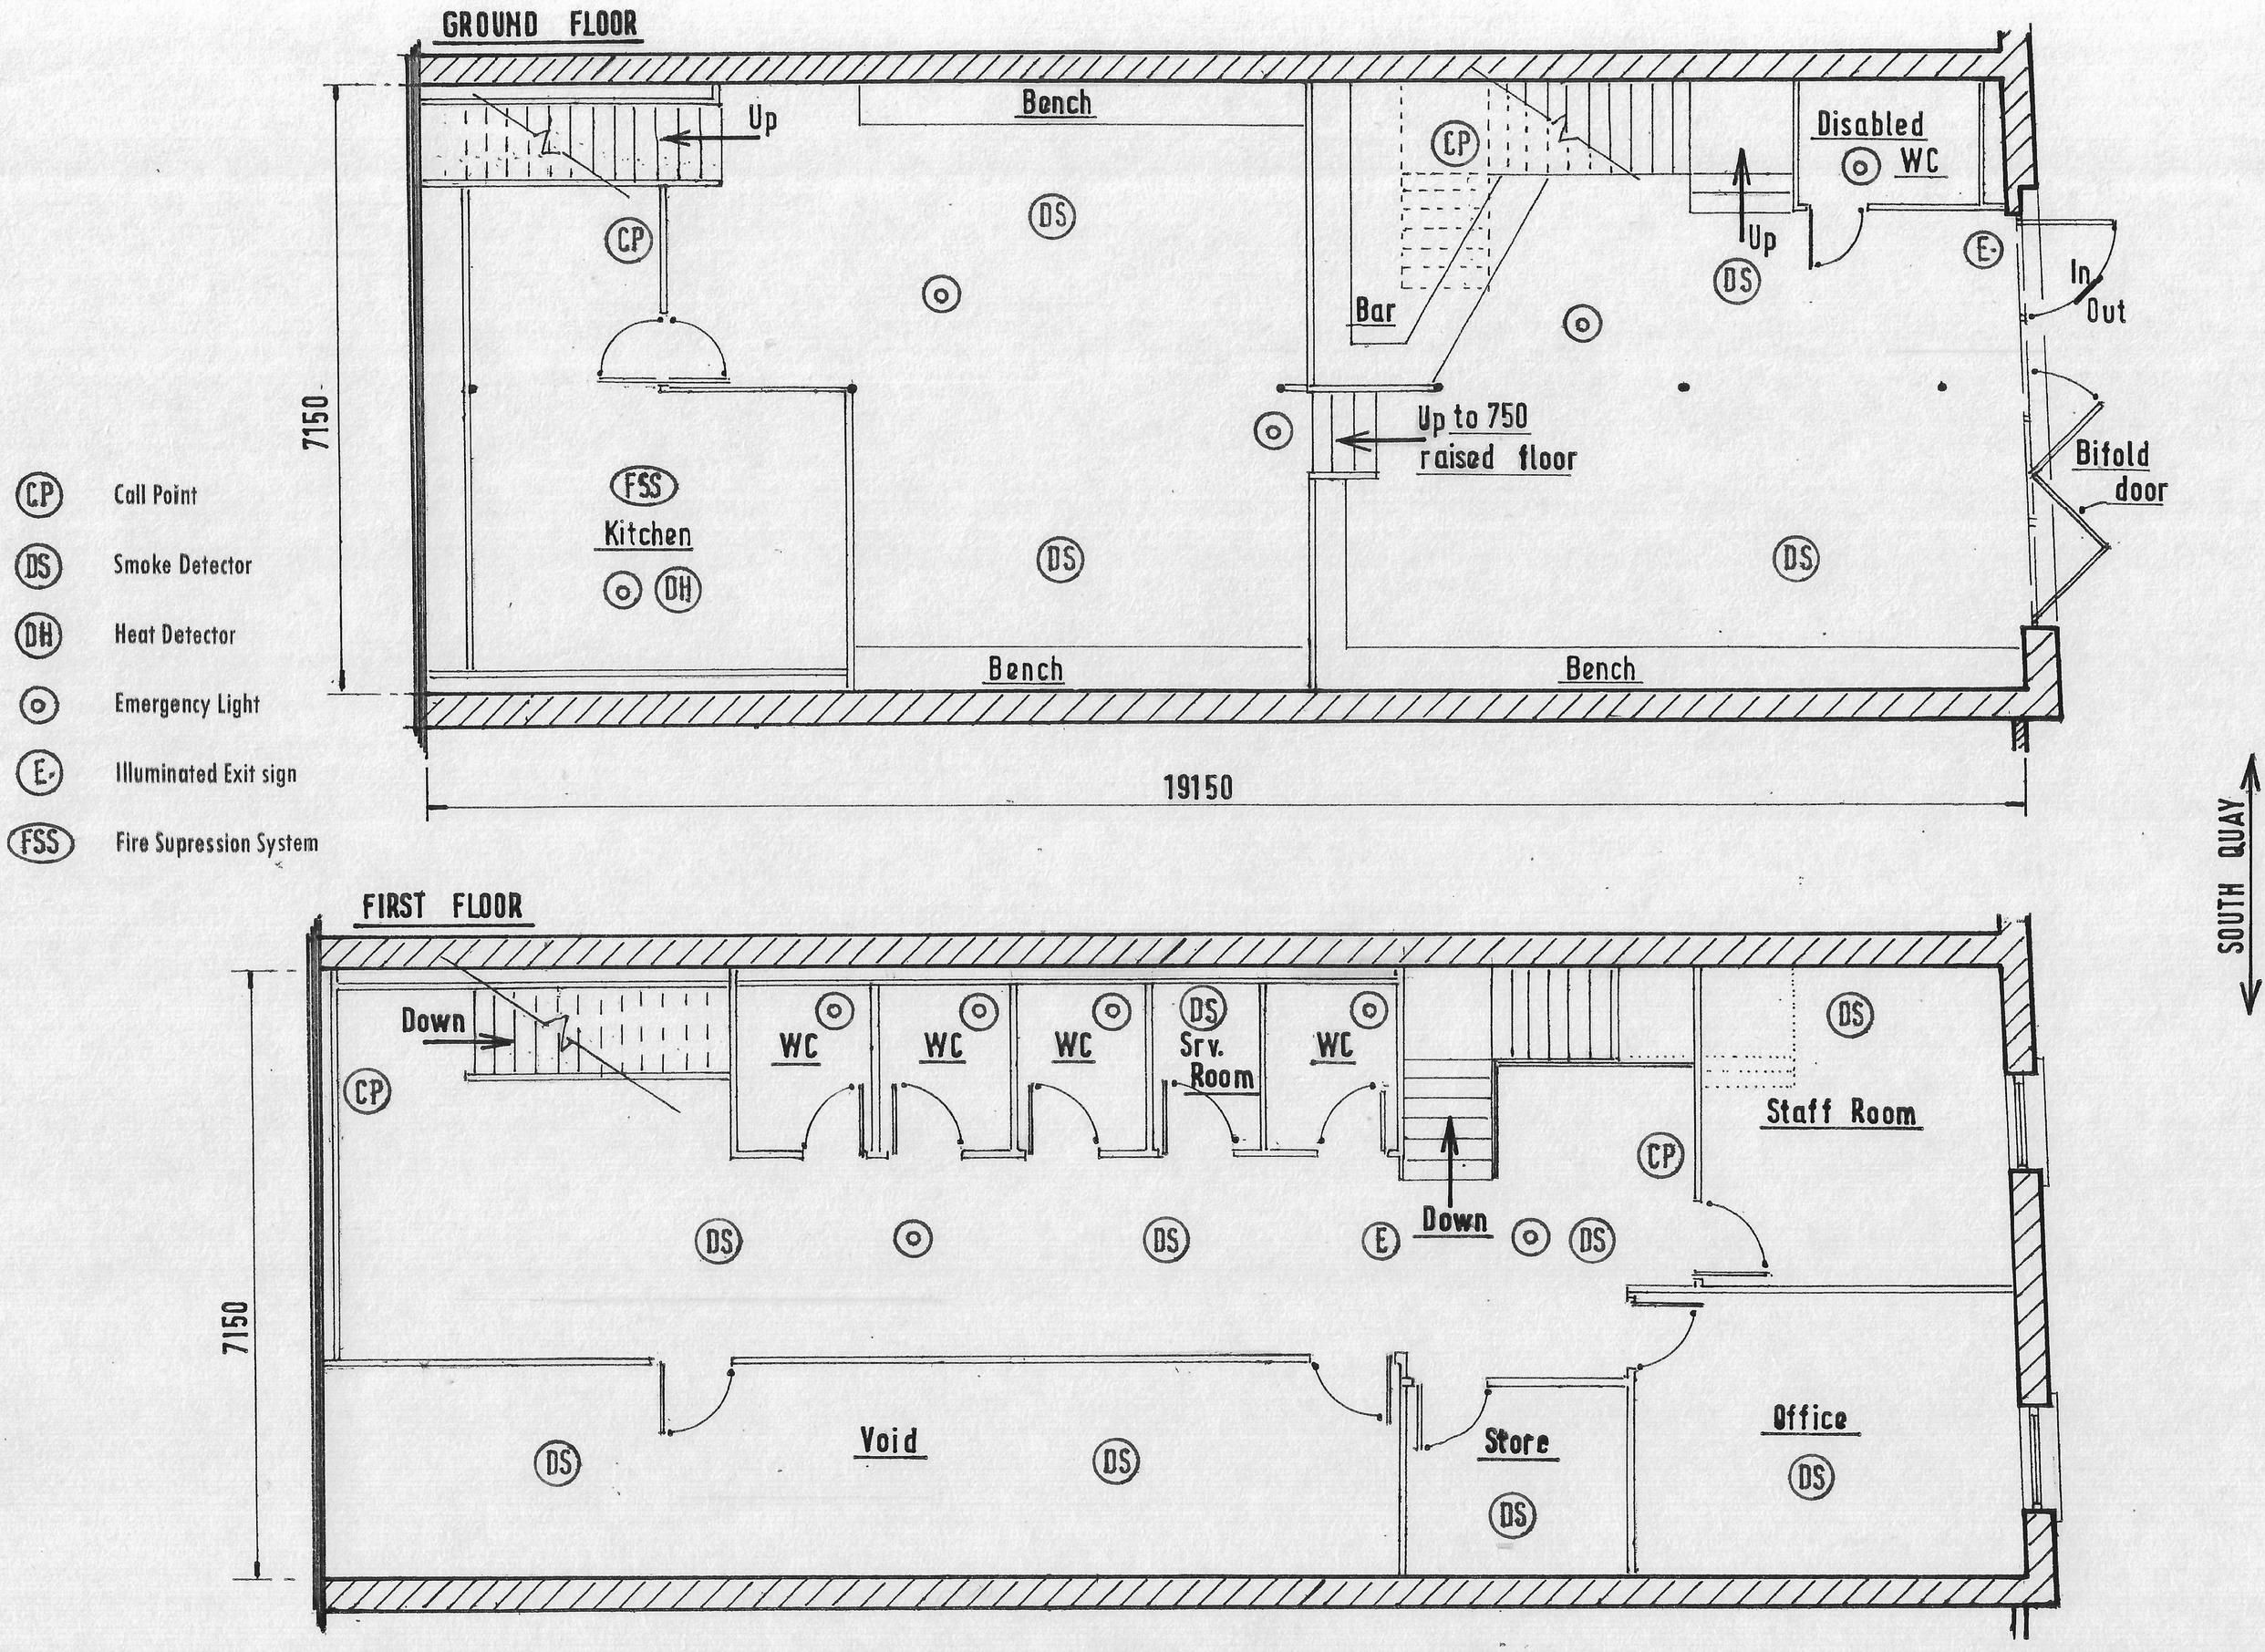
GROUND FLOOR
Up
Bench
CP
DS
Disabled
WC
Up
E
In
Out
Bar
Up to 750
raised floor
Bifold
door
7150
FSS
Kitchen
DH
Bench
Bench
19150
CP Call Point
DS Smoke Detector
DH Heat Detector
Emergency Light
E Illuminated Exit sign
FSS Fire Supression System
SOUTH QUAY
FIRST FLOOR
Down
WC
WC
WC
Srv.
Room
WC
Staff Room
Down
7150
Void
Store
Office

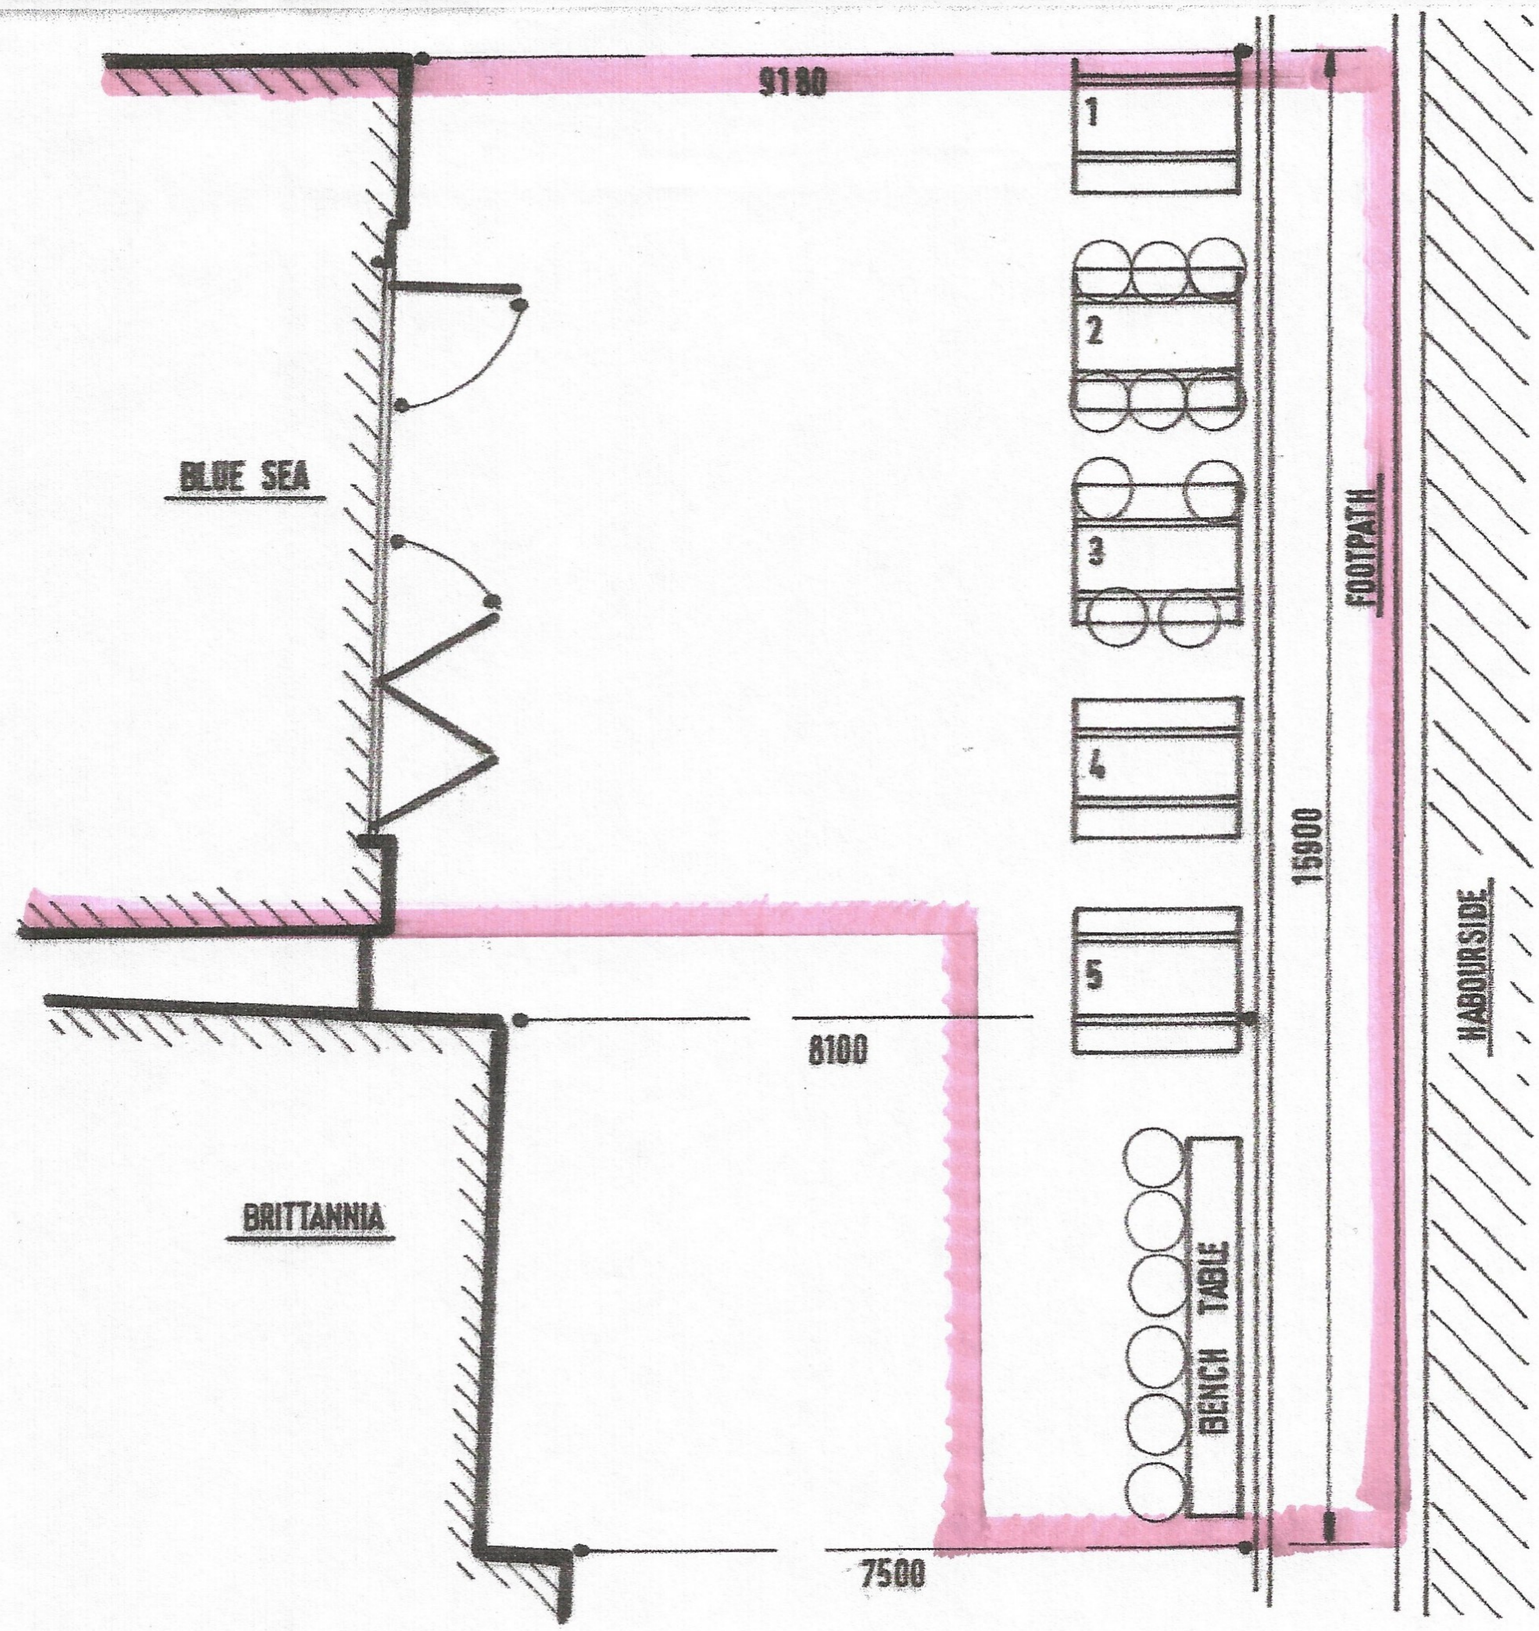

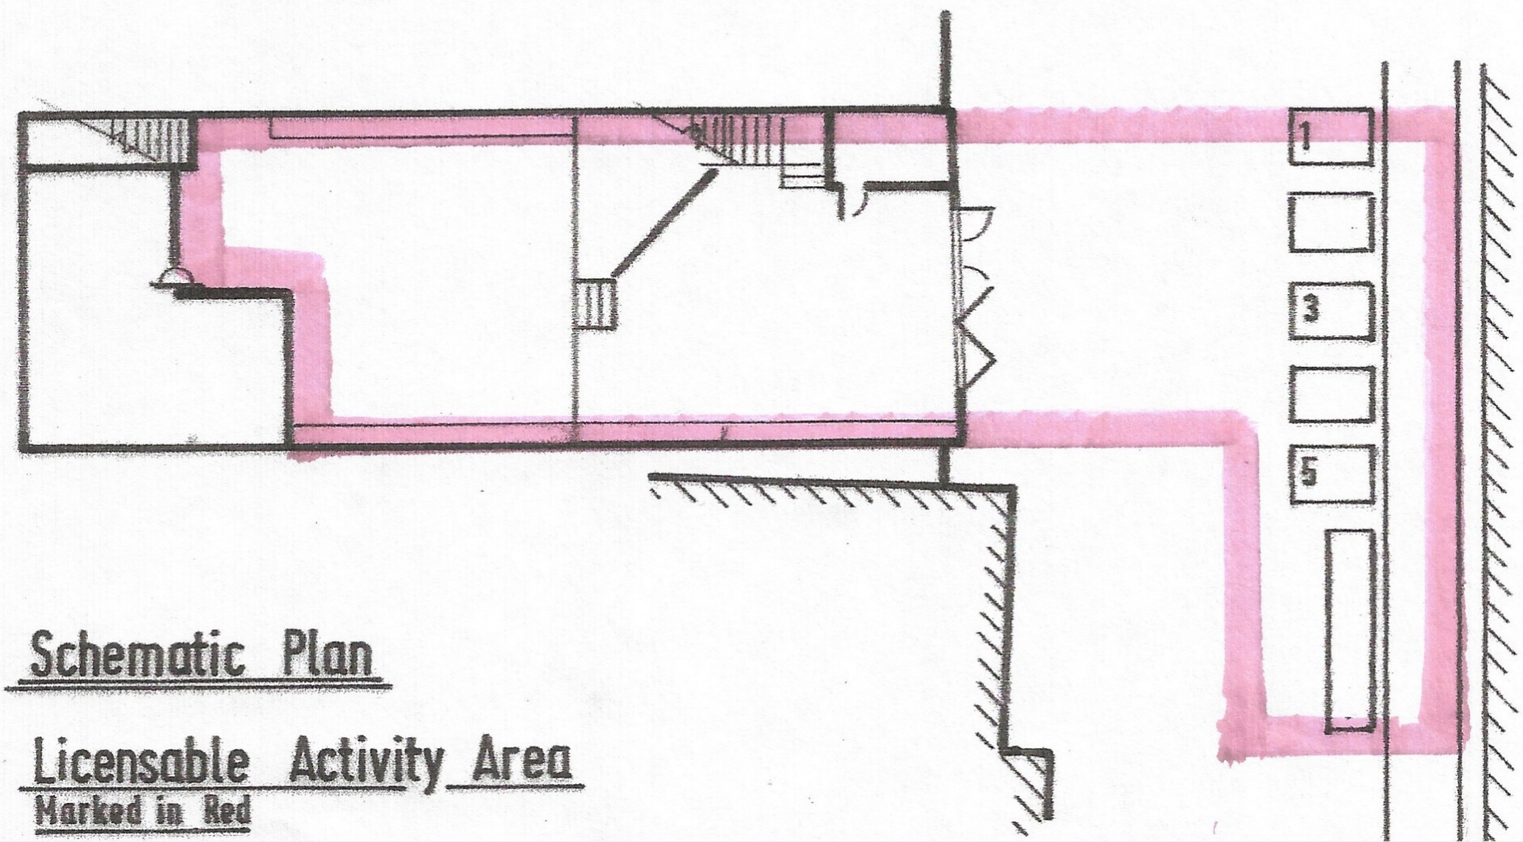

Schematic Plan

Licensable Activity Area

Marked in Red