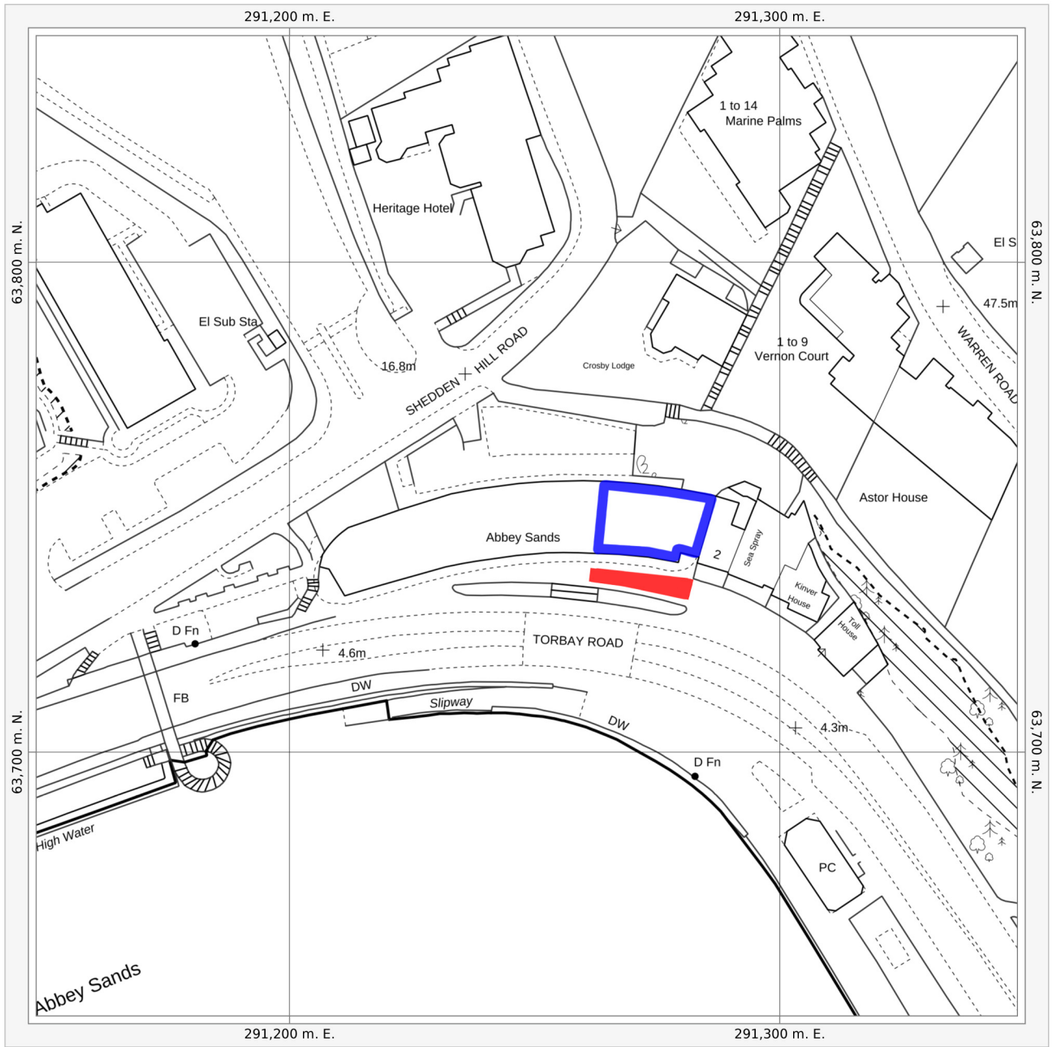

© Crown copyright and database rights 2025 Ordnance Survey OS100035409.

0 m 10 20 30 40 50 60 70 m

Order Licence Reference: SP90965

Stanfords

Ground Scale: 1:1250
Bottom Left: 291148 63646 Top Right: 291348 63846
Center: 291248 63746
Area: 200m x 200m

SITE PLAN
SCALE 1:1250

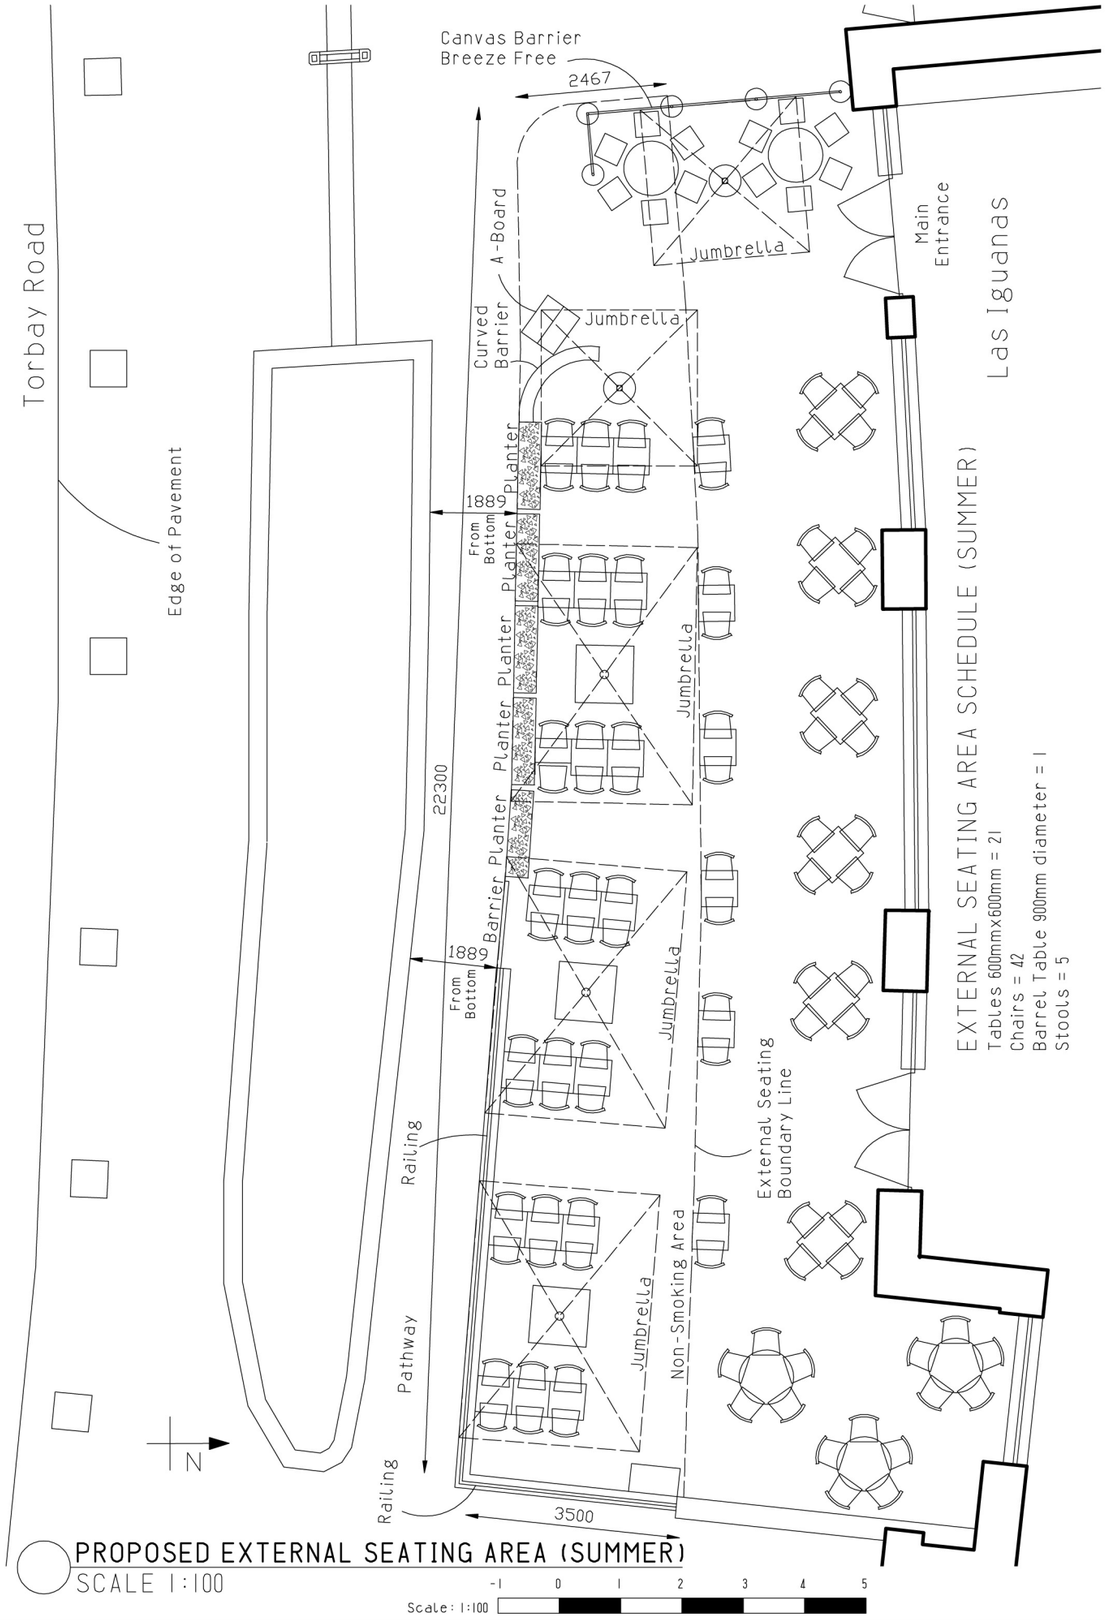

PROPOSED EXTERNAL SEATING AREA (SUMMER)
SCALE 1:100

Drawing number:	LI/Torquay/s/2024/a 1/1
Date:	03/02/2025
Scale:	1:100@A3
Drawing Title:	- Proposed External Seating Area (Summer) - Site Plan
Client:	BTG
Project:	Las Iguanas 4 Abbey Sands Torquay TQ2 5FB

Valerio Sara
RIBA
Chartered Architect
28 MacDonald House
Dagnall Street
SW11 5DW
Tel.: 020 7627 3200
Mob.: 07944 317 757
info@valeriosara.com
www.valeriosara.com
Valerio Sara Design