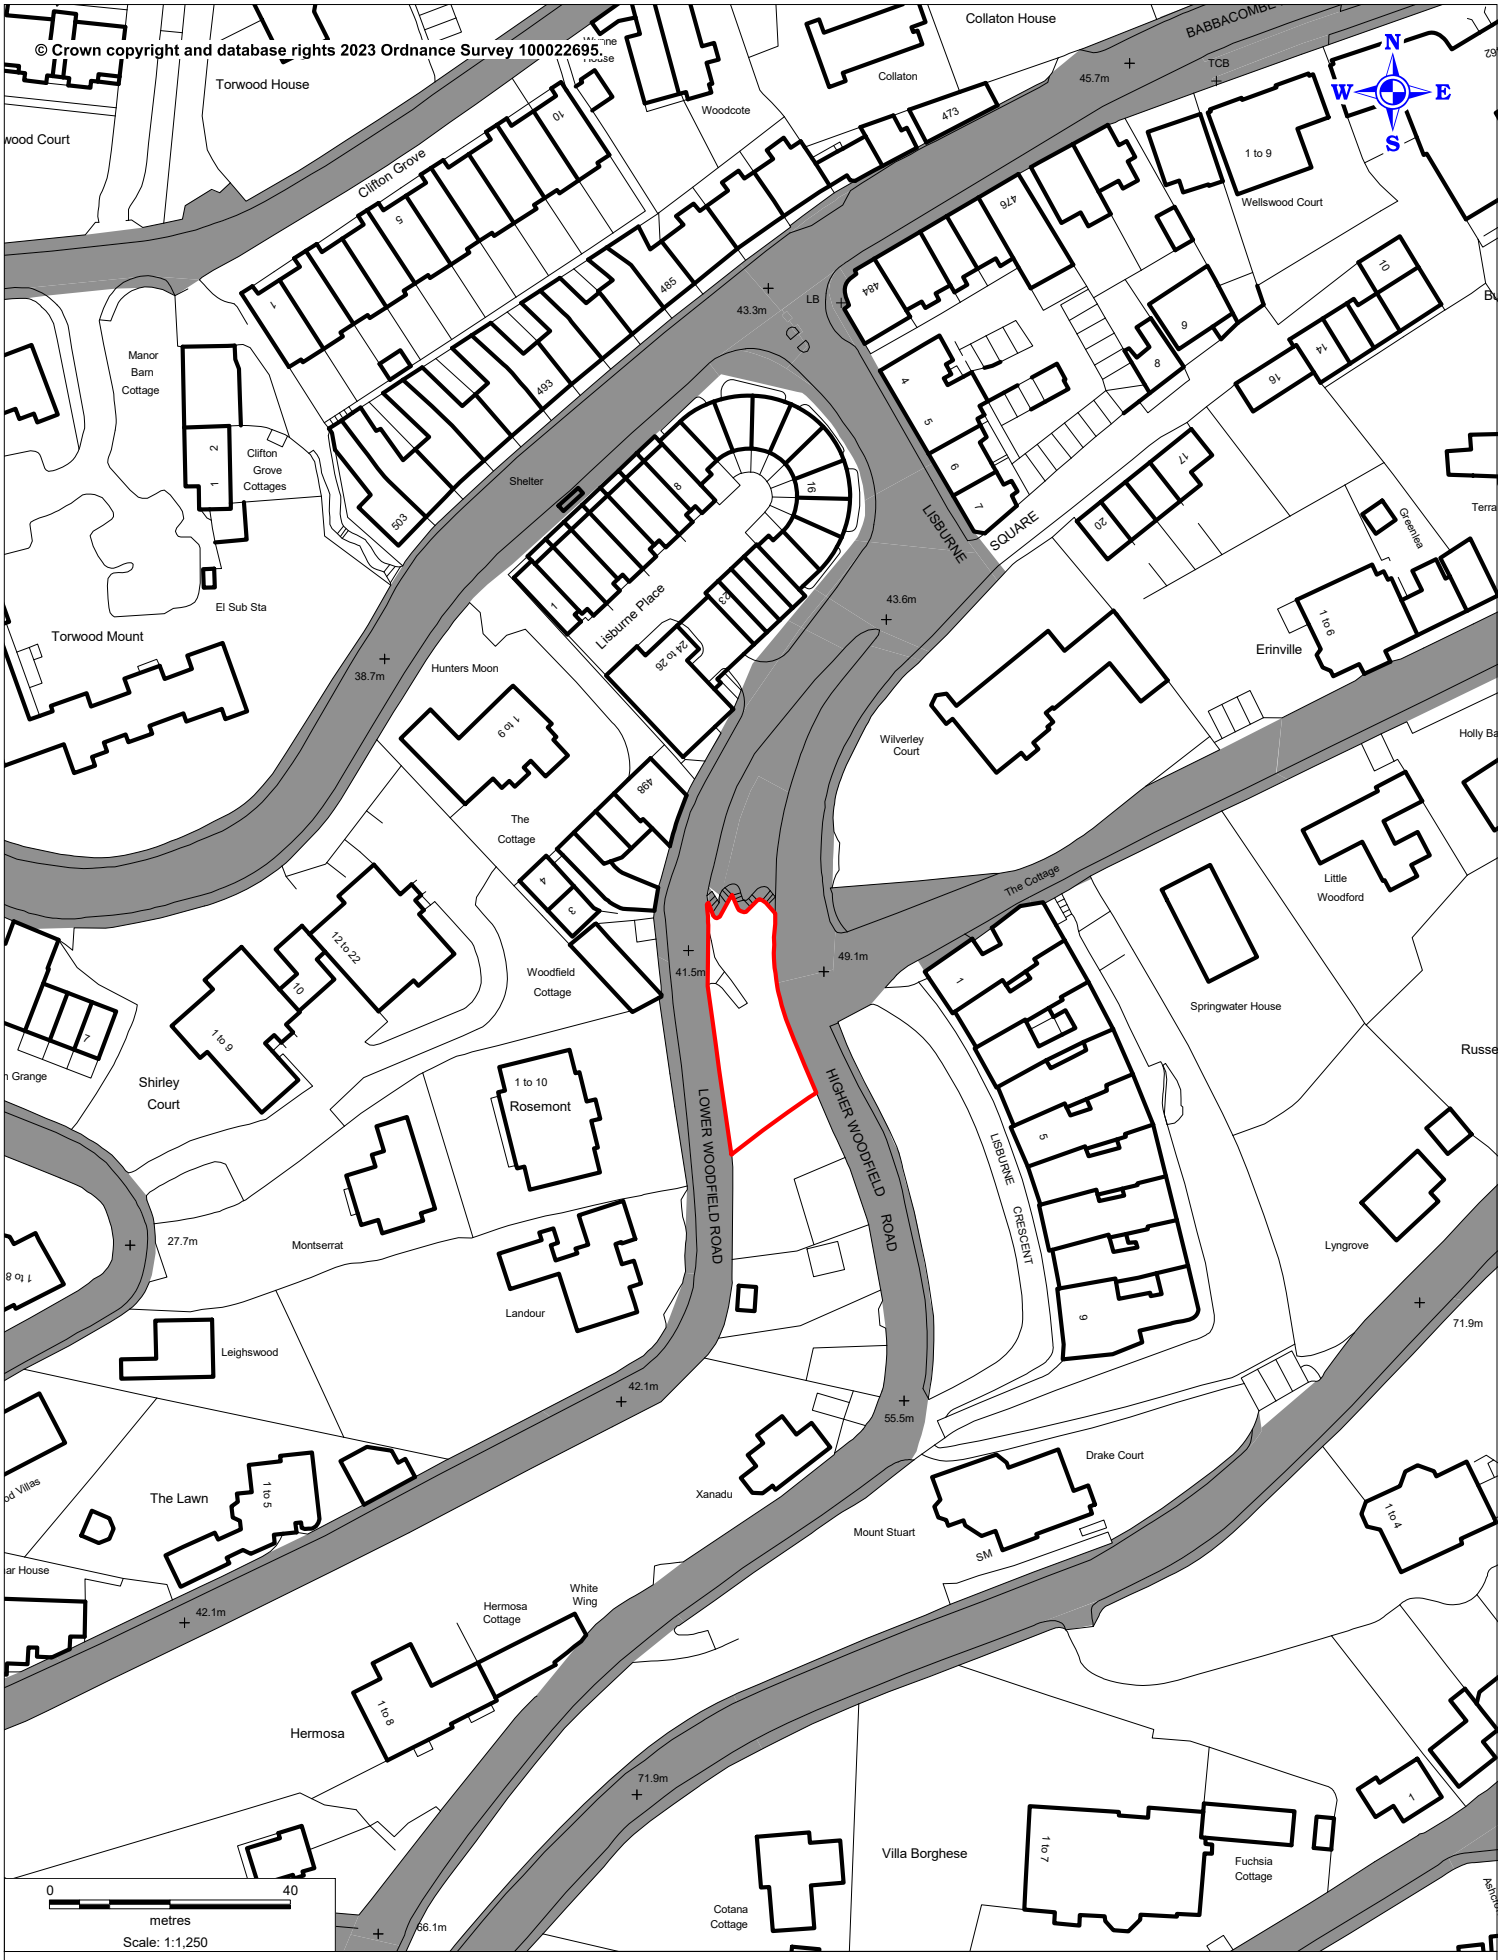

EM Plan No: EM4086
Date: 13th April 2023
Title: Ice House, Lower Woodfield Road, Torquay

Asset No: T0017
LR Title No: DN528568
Scale: 1:1250
Area: 453.56m²

TORBAY COUNCIL

TDA

TDA - ASSET MANAGEMENT