



PROPOSED CYCLEWAY ELEVATION - 1
SCALE 1:50

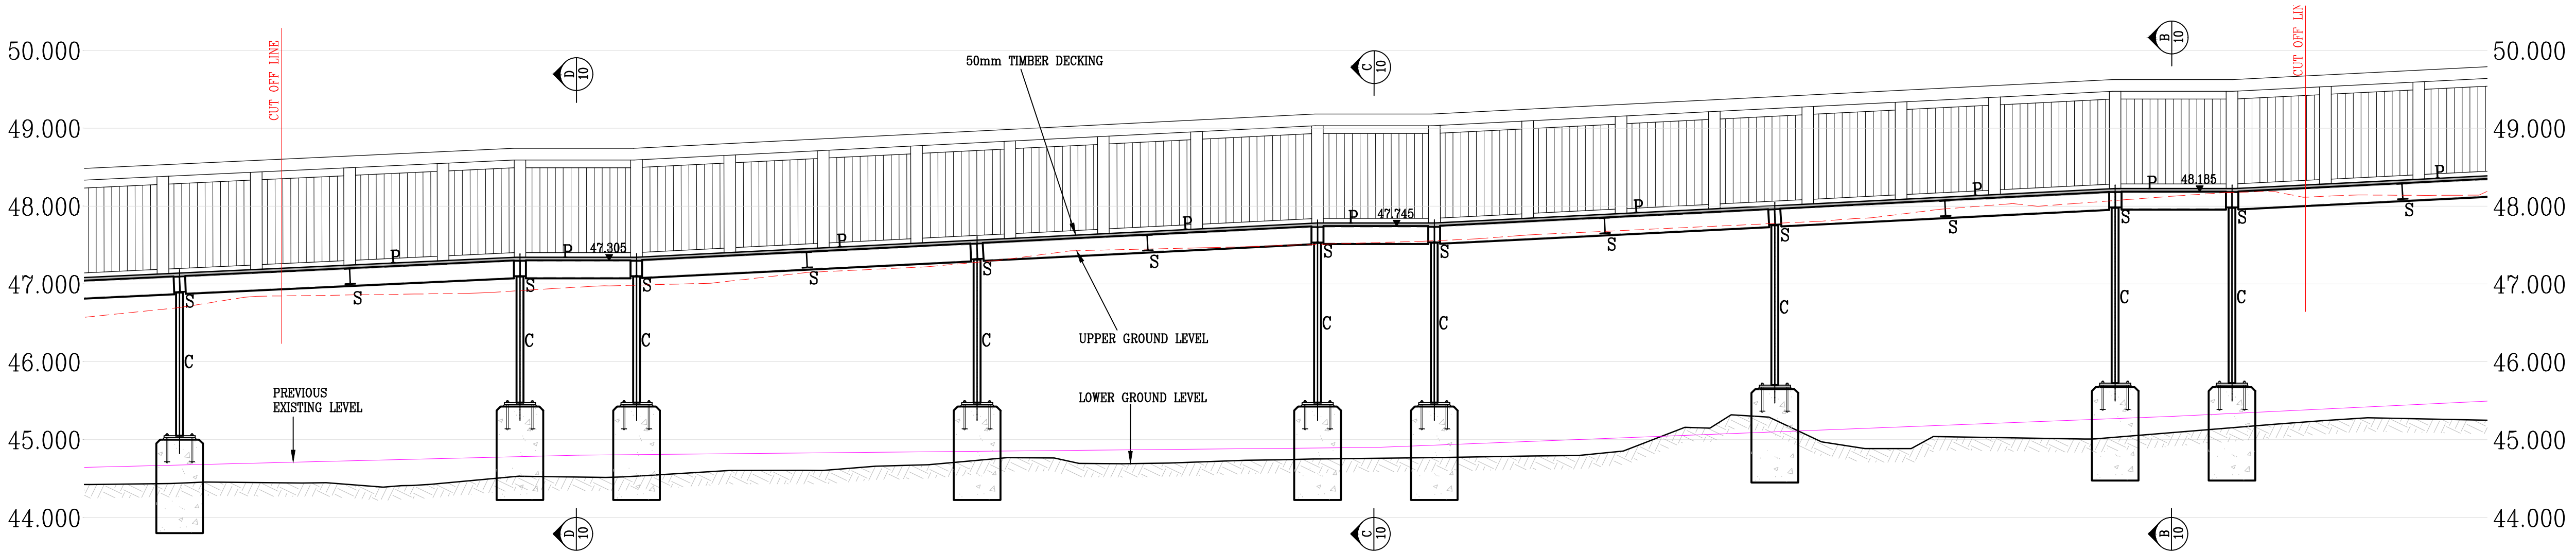

PROPOSED CYCLEWAY ELEVATION - 2
SCALE 1:50

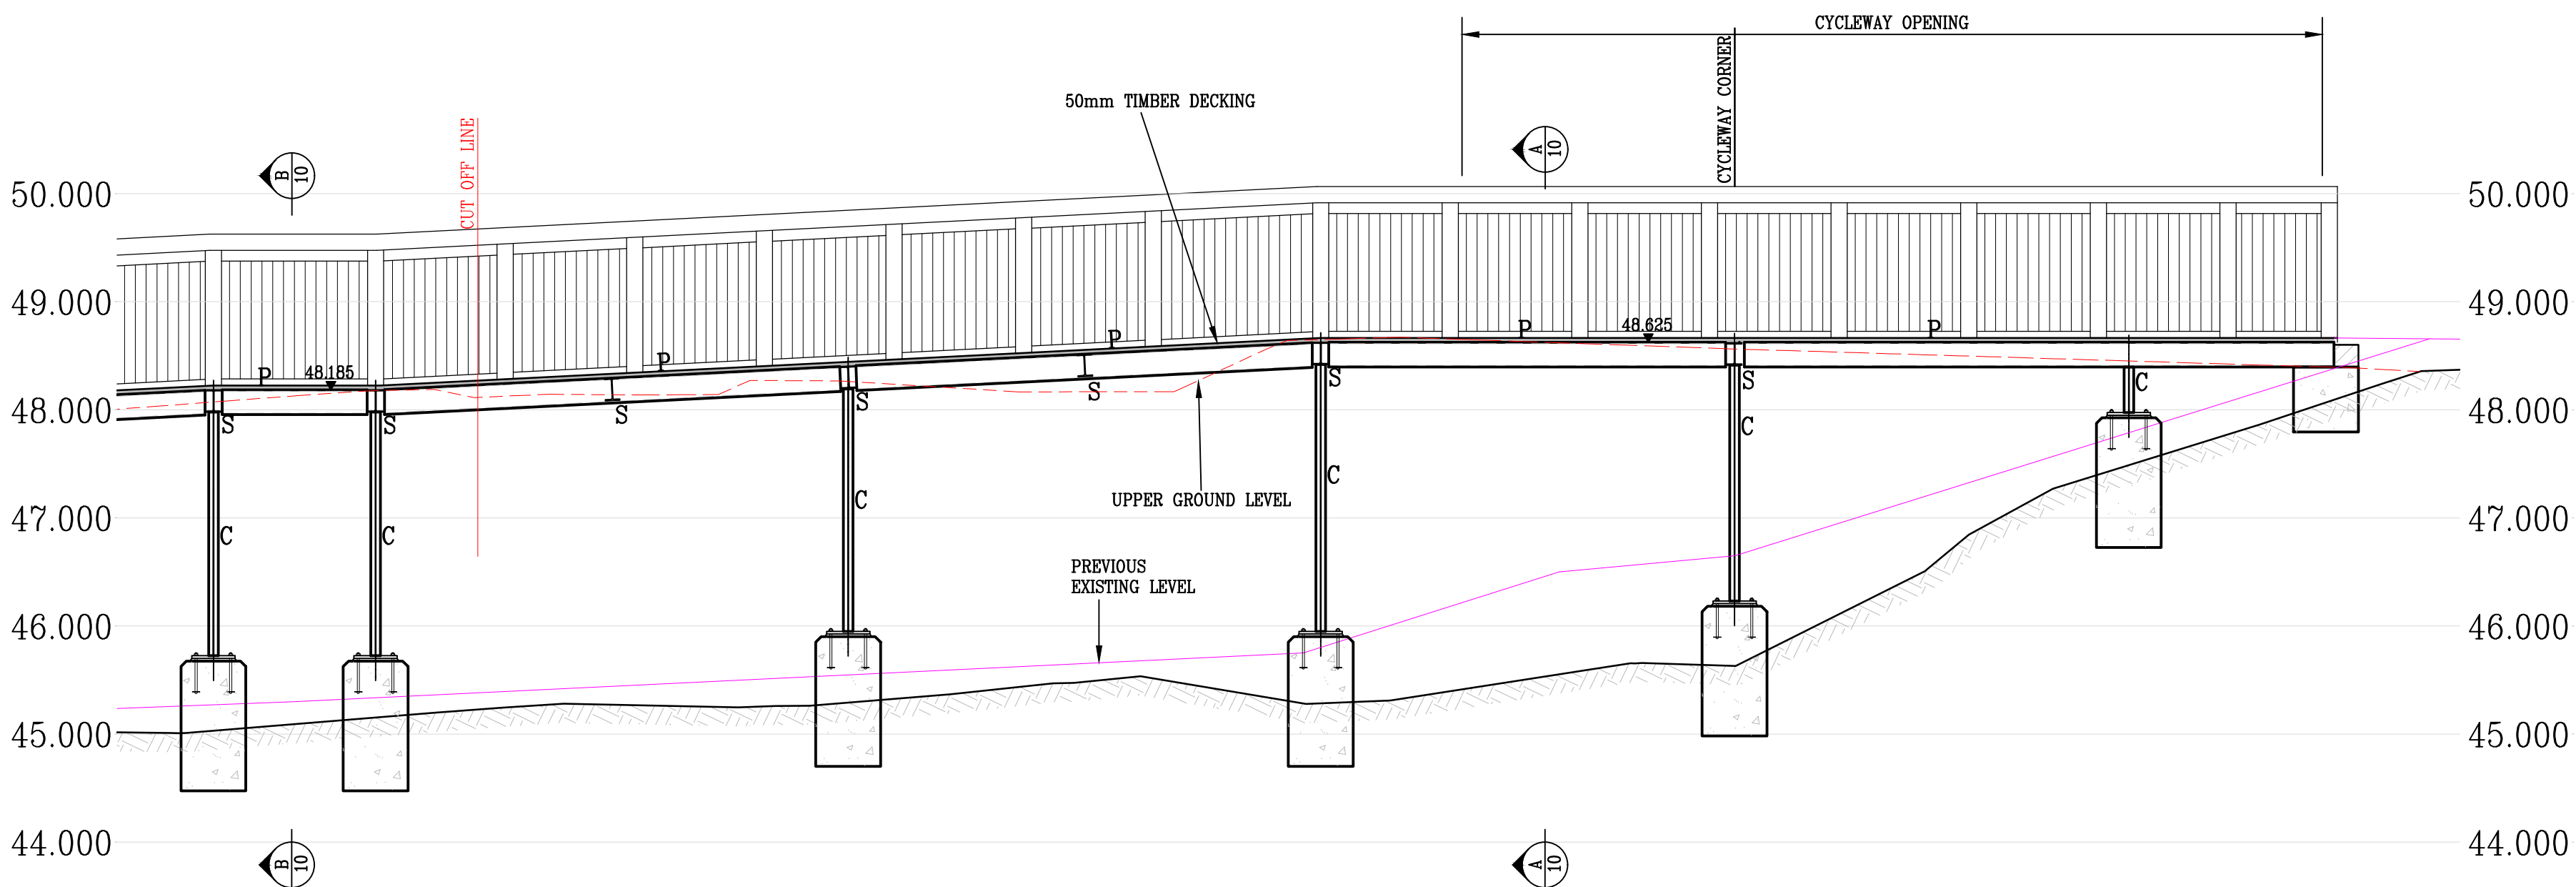

PROPOSED CYCLEWAY ELEVATION - 3
SCALE 1:50

KEY

- P: PRIMARY BEAM, GALVANISED 230 x 90 PFC 32
OR GALVANISED 200 x 120 RHS 8.0
- S: SECONDARY BEAM, GALVANISED 203 x 133 UB 30
- C: COLUMN, GALVANISED 152 x 152 UC 23

THIS DRAWING IS COPYRIGHT
CONTRACTORS MUST CHECK
ALL DIMENSIONS ON SITE
ONLY FIGURED DIMENSIONS
ARE TO BE WORKED FROM.
DISCREPANCIES MUST BE
REPORTED IMMEDIATELY TO
THE ENGINEER BEFORE
PROCEEDING

Notes.

1. THIS DRAWING TO BE READ IN CONJUNCTION WITH ALL
RELEVANT ARCHITECTS AND ENGINEERS DRAWINGS.
2. ALL DIMENSIONS AND LEVELS TO BE CHECKED BY
CONTRACTOR PRIOR TO COMMENCEMENT OF WORKS.

Rev.	Date	Details	Initials
Revisions			
This drawing is copyright Contractors must check all dimensions on site. Only figured dimensions are to be worked from. Discrepancies must be reported immediately before proceeding			
TORBAY COUNCIL TOWN HALL TORQUAY, TQ1 3DR TEL: 01803 201201 engineering@torbay.gov.uk www.torbay.gov.uk			
TORBAY COUNCIL			
FOR INFORMATION			
Client	TORBAY COUNCIL		Date of issue *
Project	ROWCROFT CYCLEWAY		Scale 1:50
Drawing	PROPOSED CYCLEWAY ELEVATIONS		Size A1
Drawing No.	3916.ENG.02		Drawn AJW
			rev. P
This drawing is the copyright of Torbay Council and must not be used or reproduced without permission.			