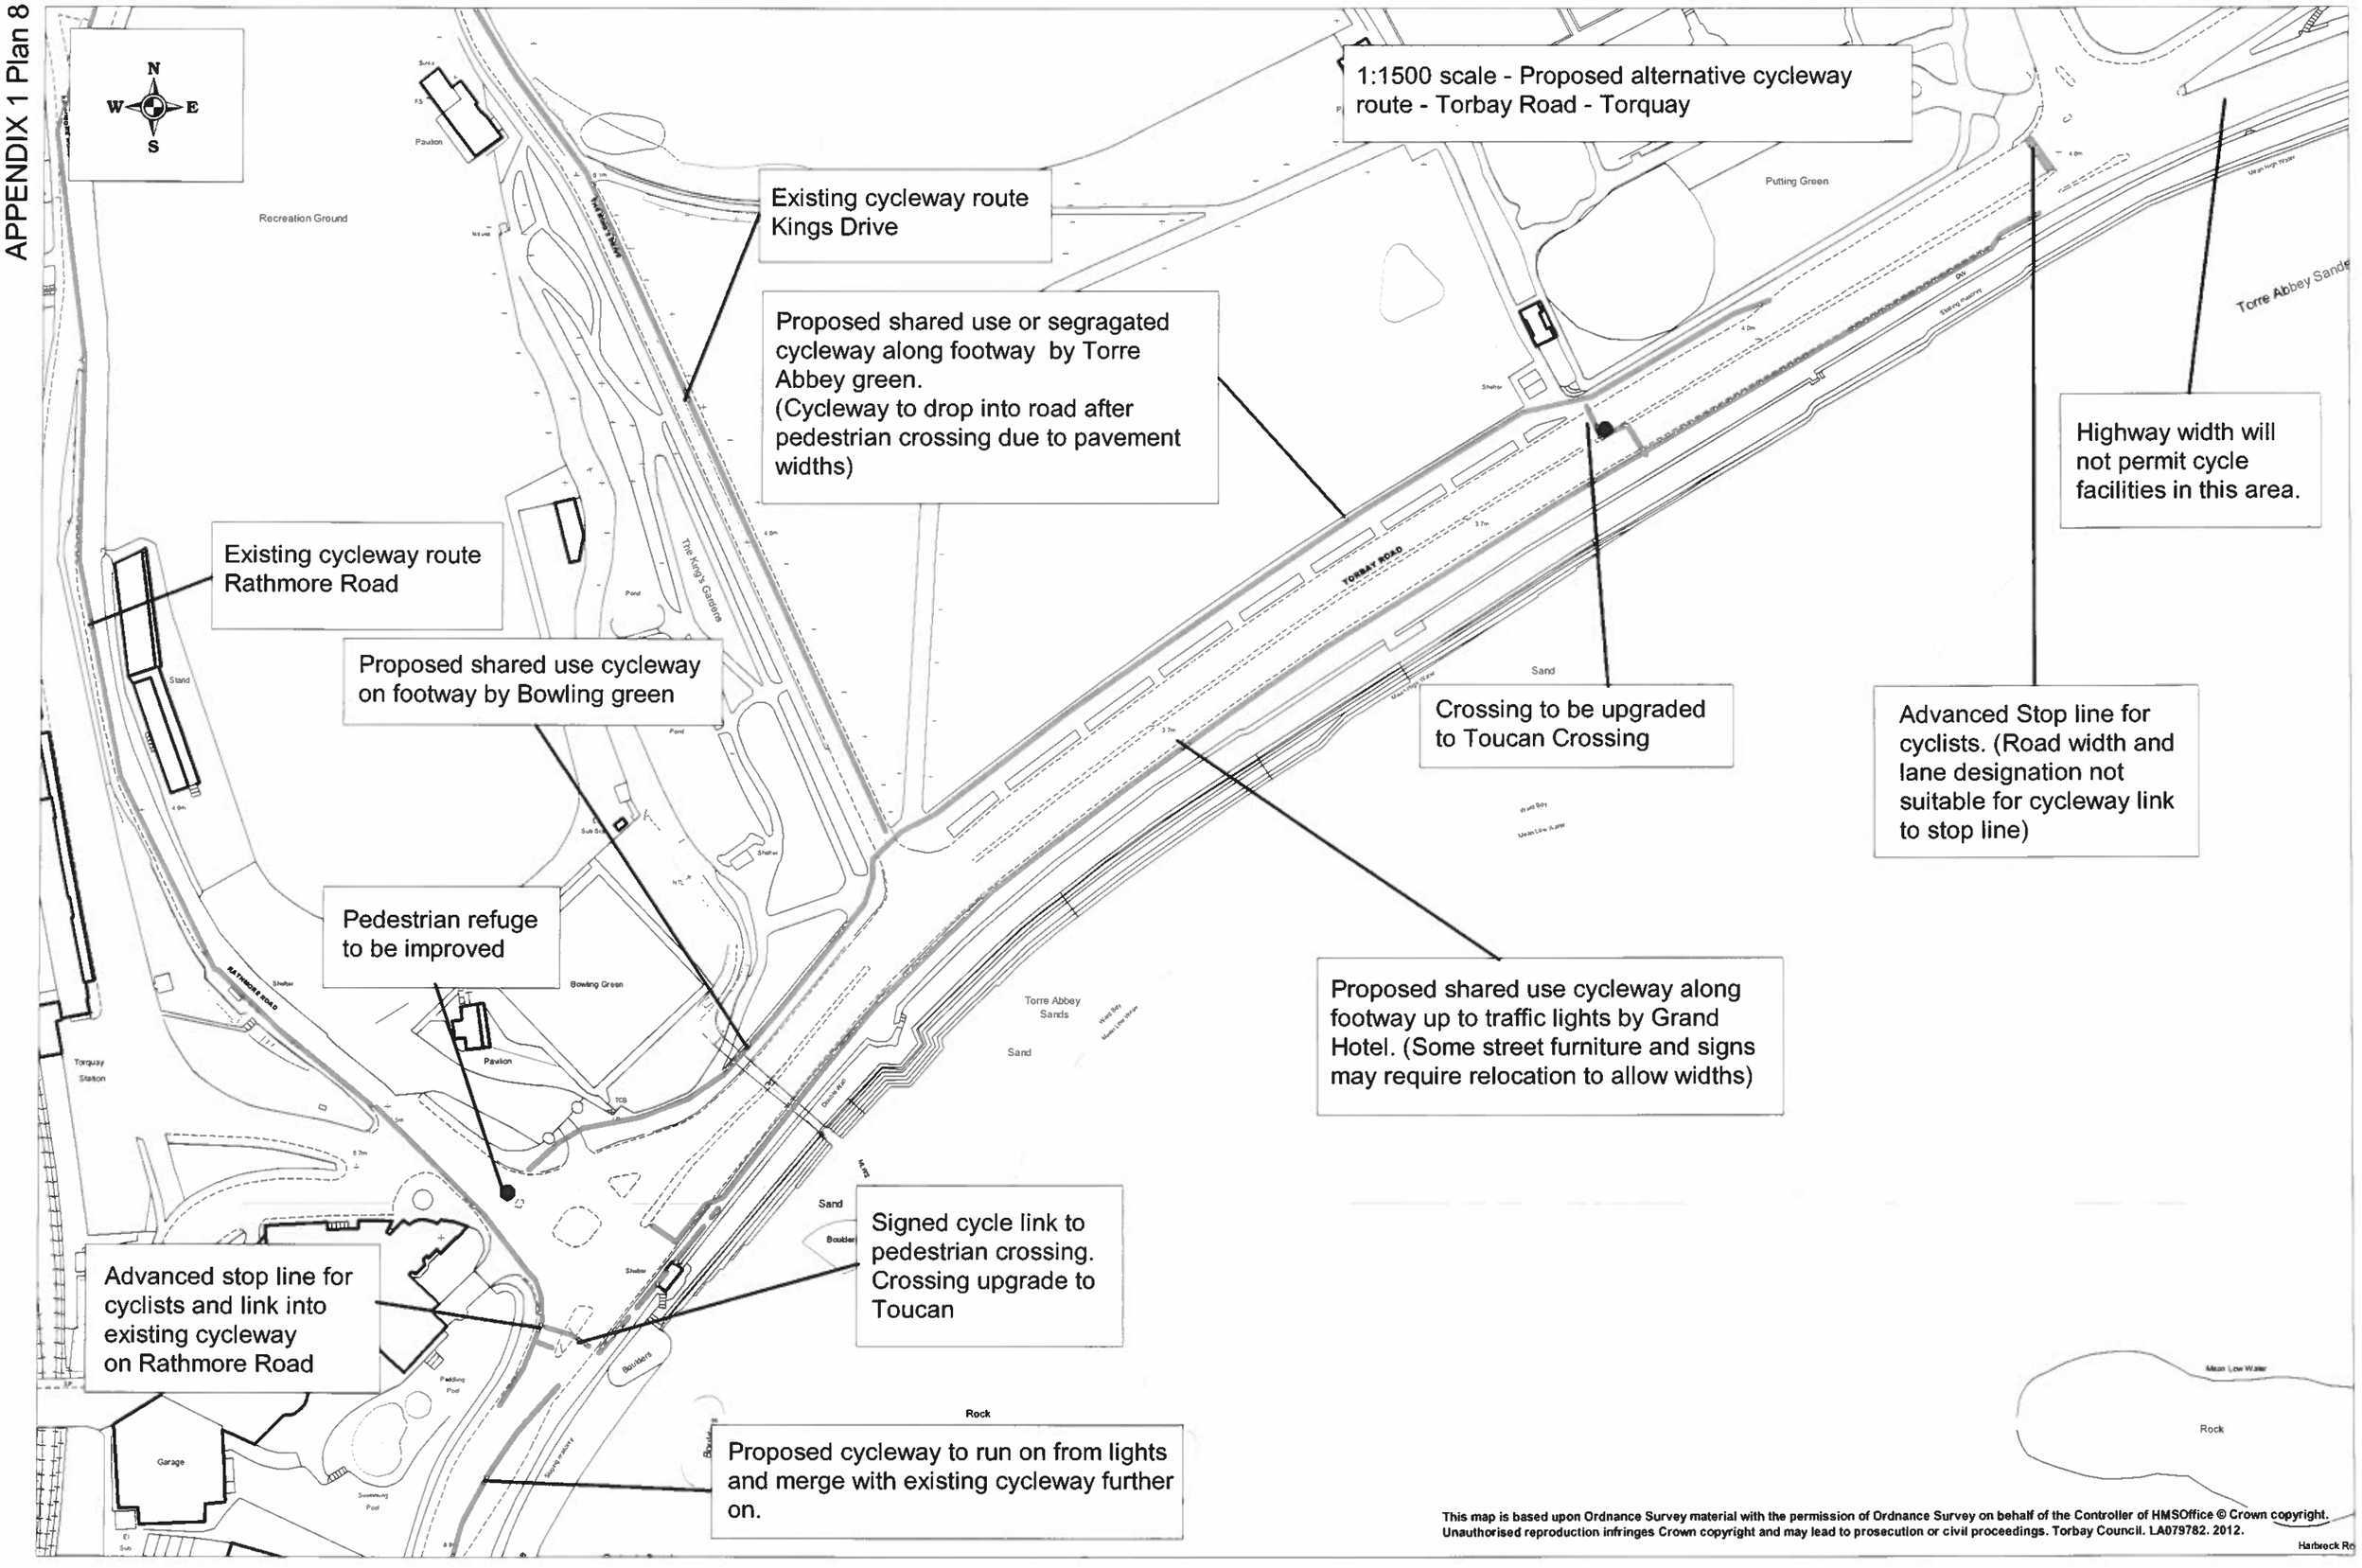APPENDIX 1 Plan 8