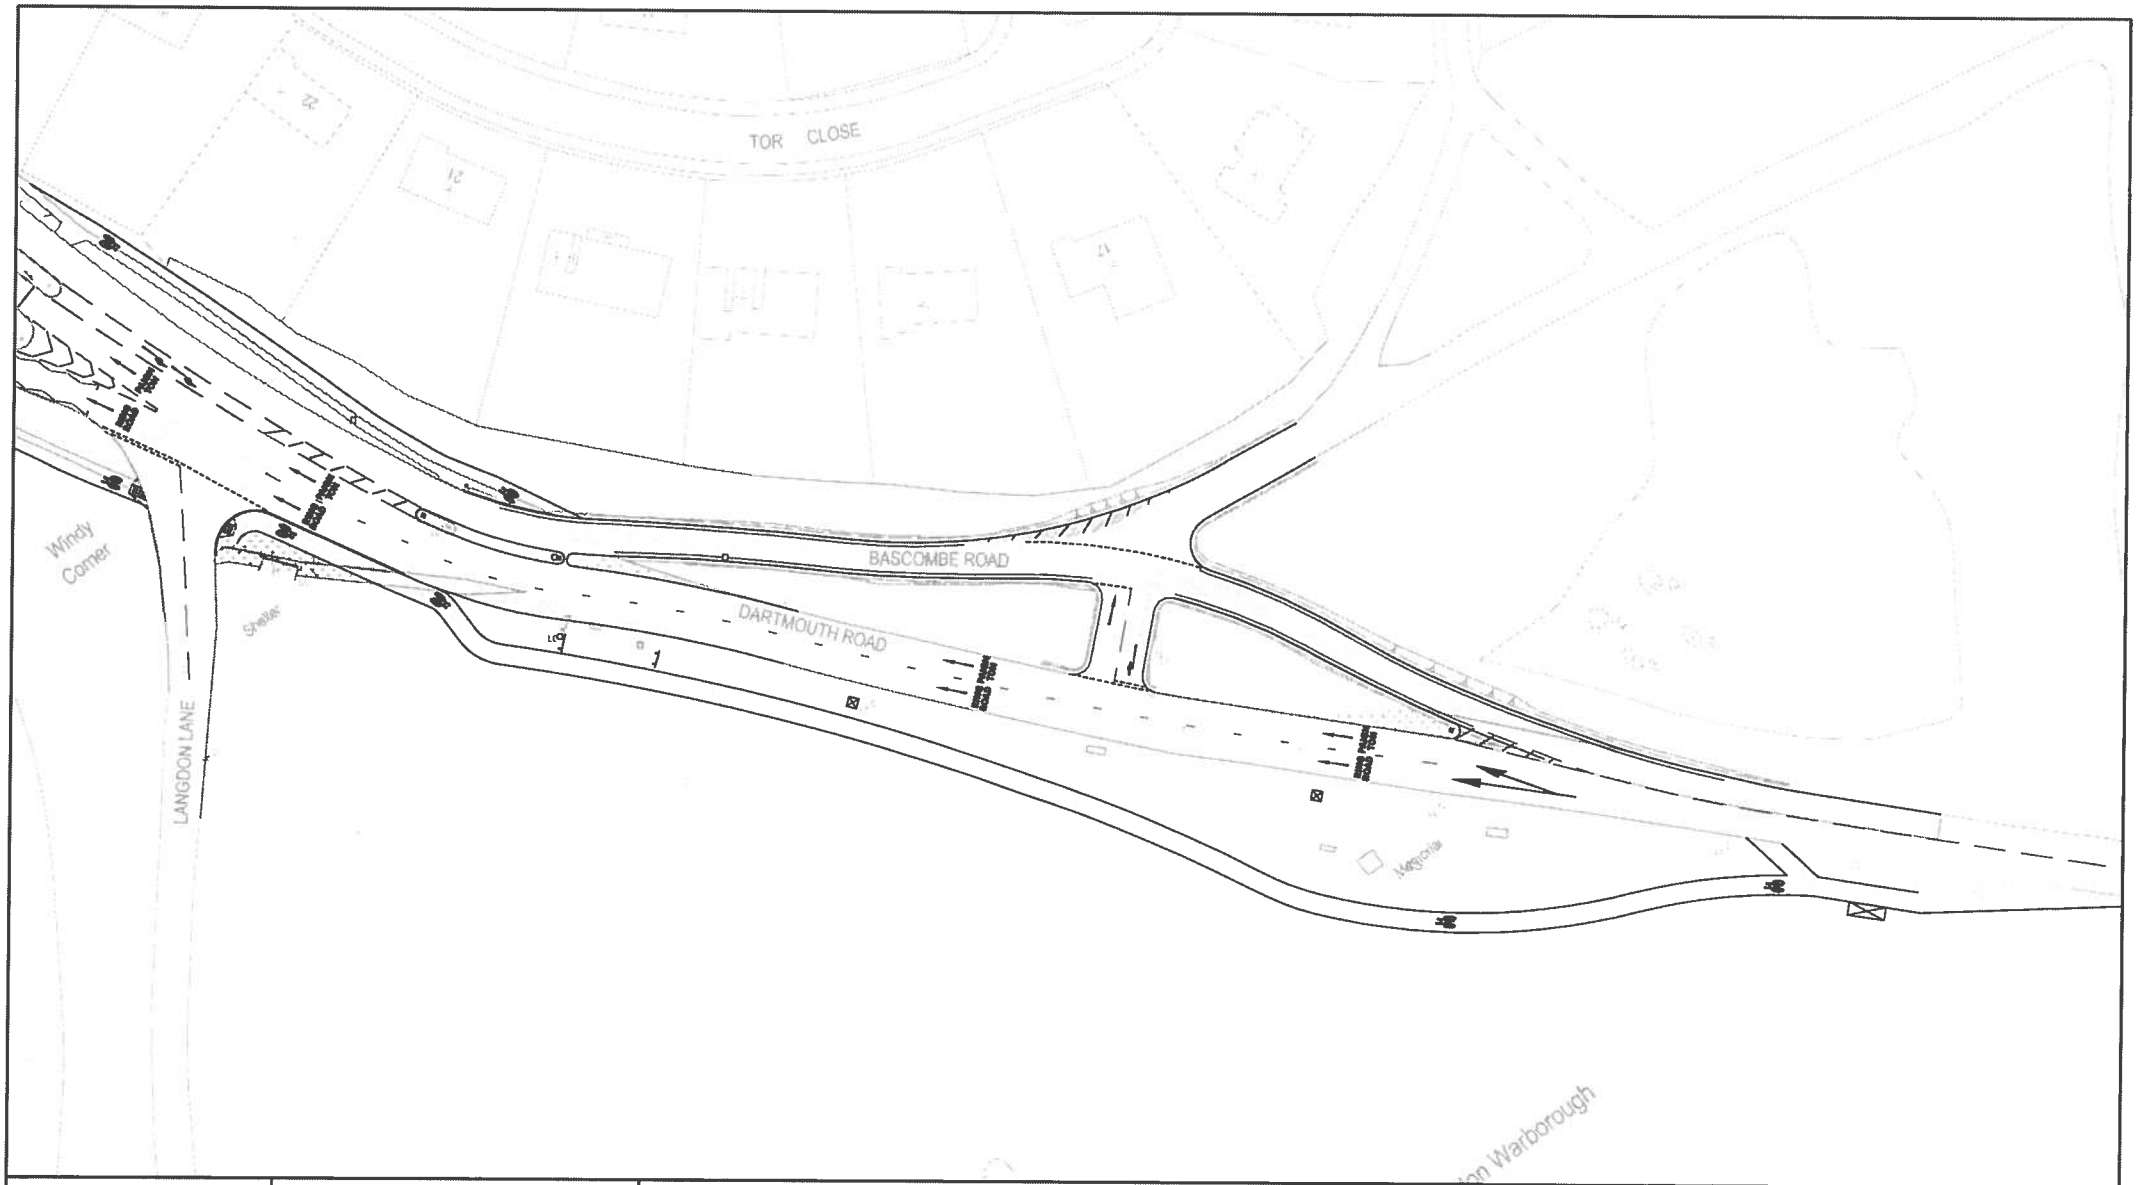

TORBAY COUNCIL

RESIDENT AND VISITOR SERVICES
4th FLOOR, ROEBUCK HOUSE,
ABBEY ROAD,
TORQUAY
TQ2 5TF
Telephone 01803 201201

DRAWING TITLE

Windy Corner Option 2

No.	Date	Revisions

drawn SG	scale NTS
traced	acad ref
checked	
date March 2012	
drawing number Appendix 2	