


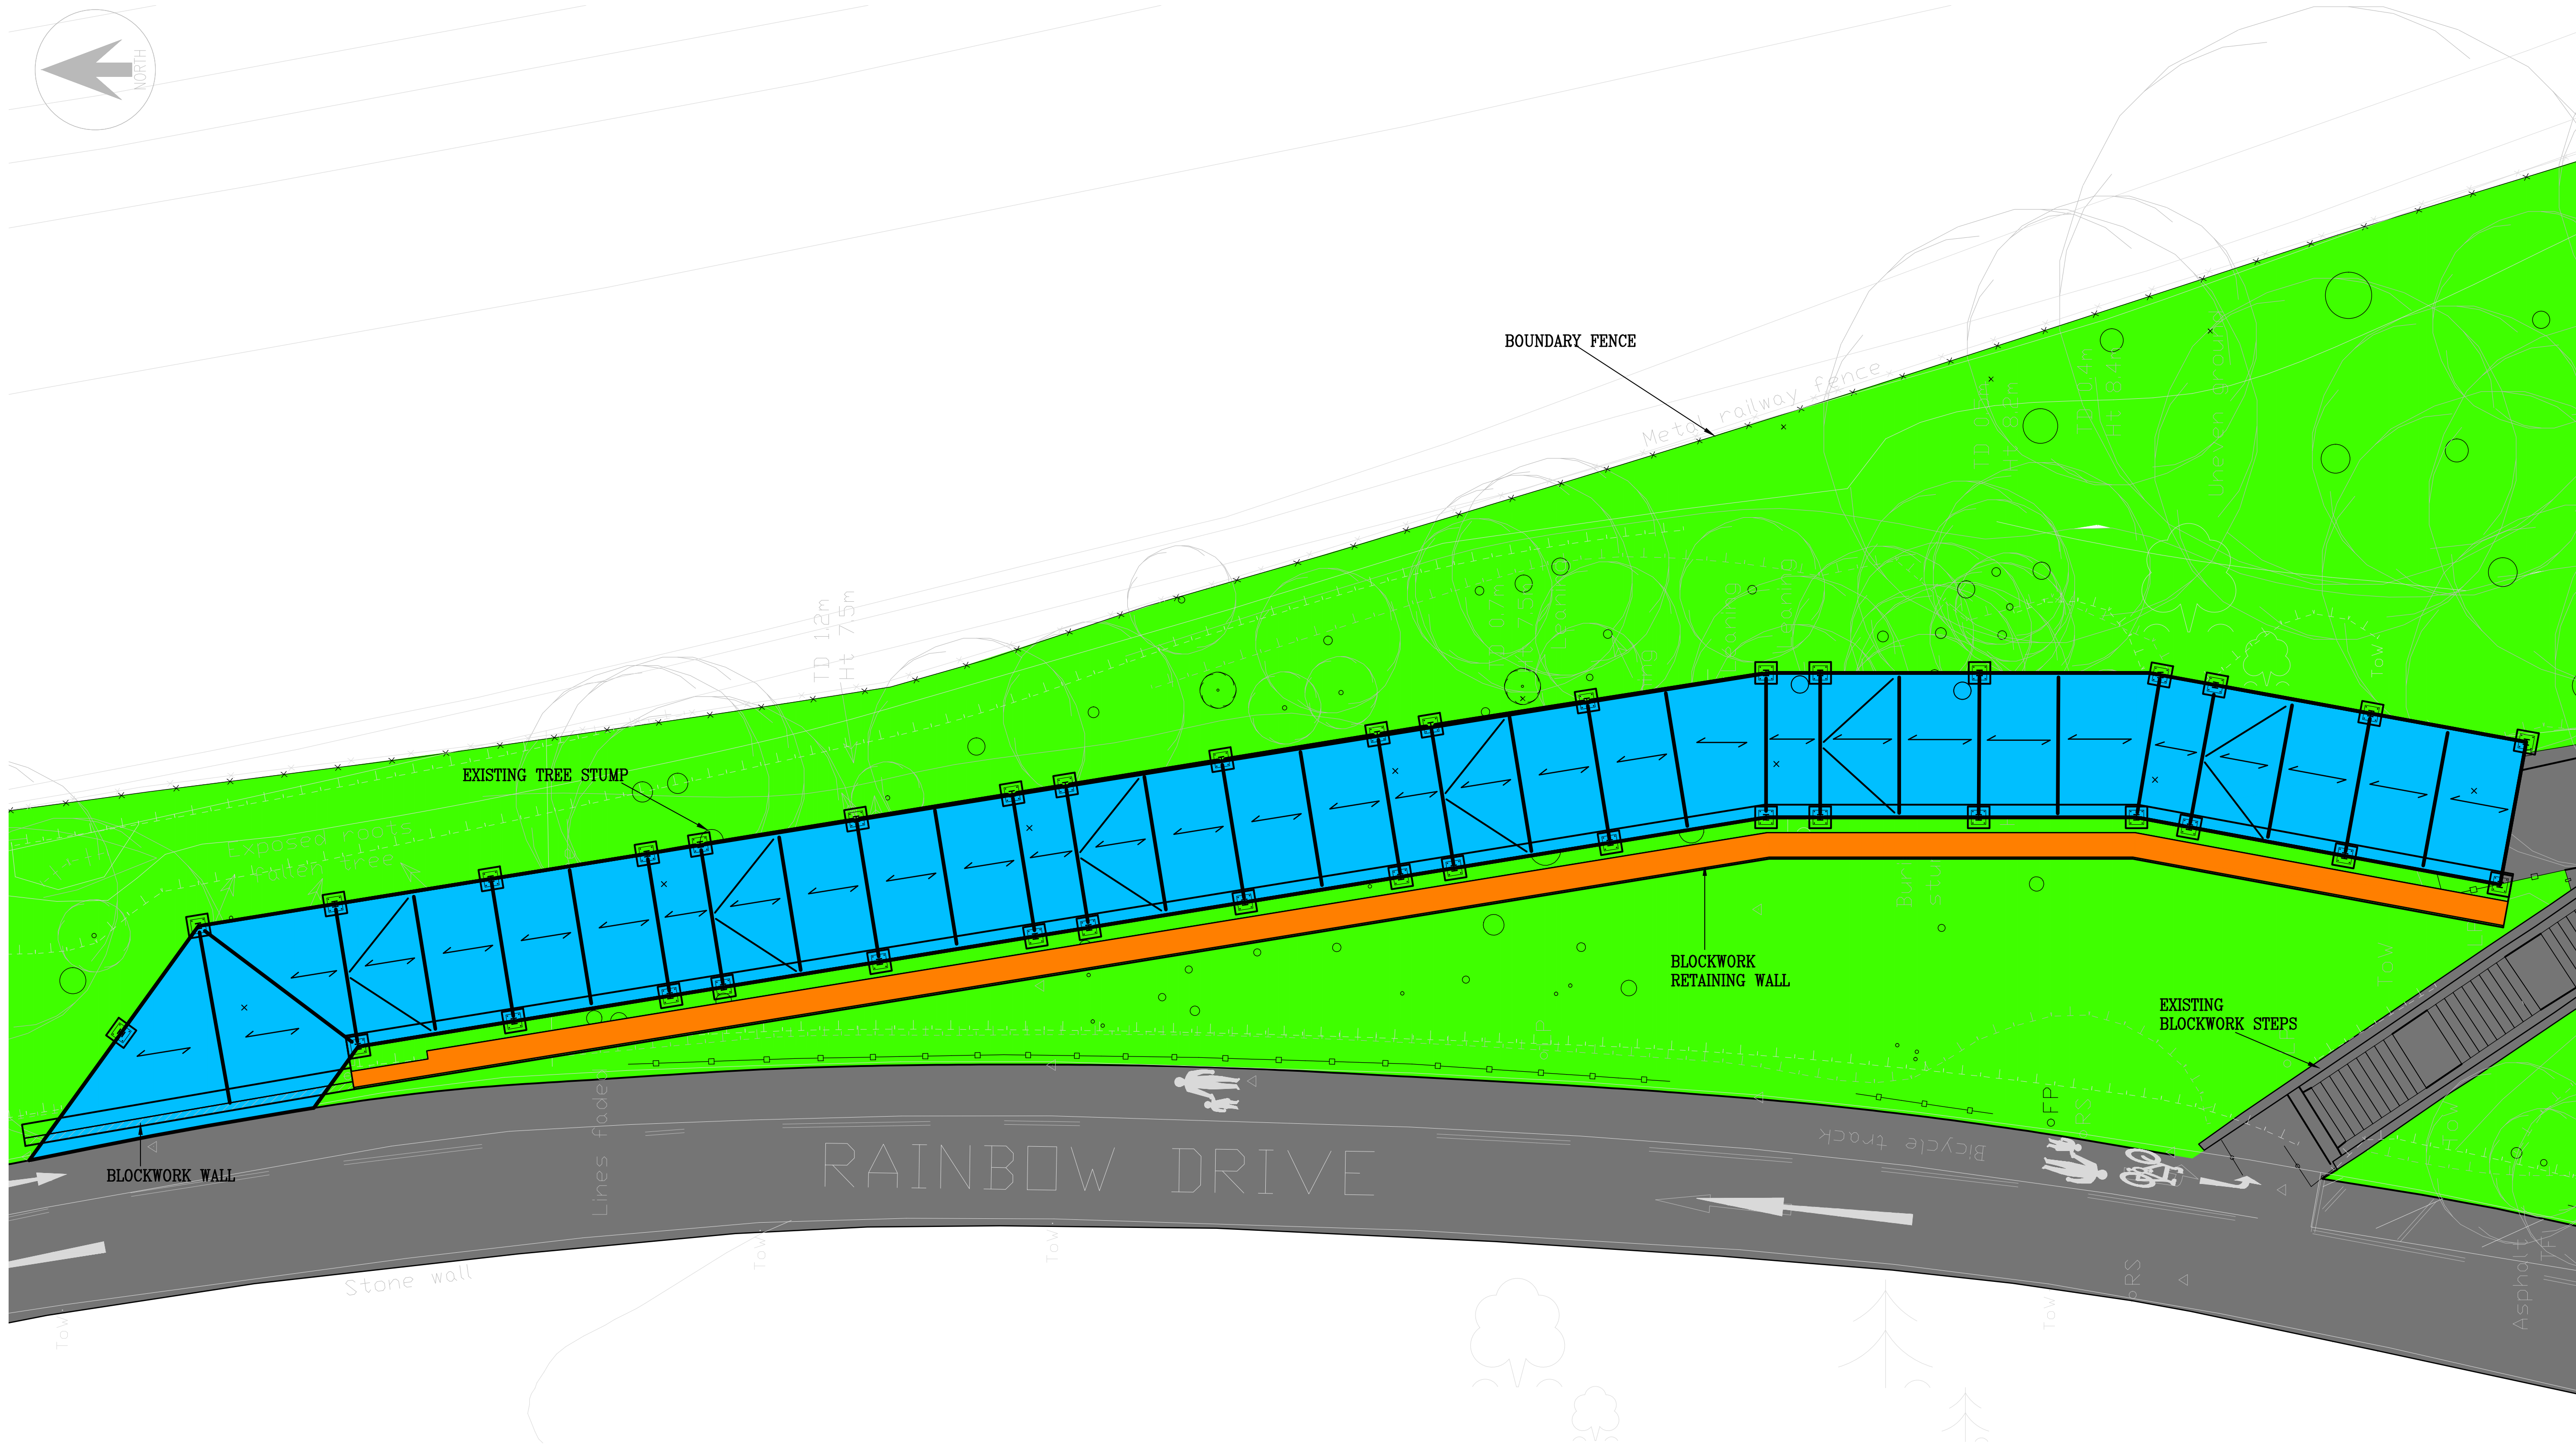

GENERAL ARRANGEMENT
SCALE 1:100

Notes.

1. THIS DRAWING TO BE READ IN CONJUNCTION WITH ALL RELEVANT ARCHITECTS AND ENGINEERS DRAWINGS.
2. ALL DIMENSIONS AND LEVELS TO BE CHECKED BY CONTRACTOR PRIOR TO COMMENCEMENT OF WORKS.

This drawing is copyright
Contractors must check all dimensions on site. Only figured
dimensions are to be worked from. Discrepancies must be
reported immediately before proceeding

TORBAY COUNCIL
TOWN HALL
TORQUAY, TQ1 3DR TEL: 01803 201201
engineering@torbay.gov.uk www.torbay.gov.uk

TORBAY
COUNCIL

FOR INFORMATION

Drawing No.	rev.
3916.ENG.01	P

This drawing is the copyright of Torbay Council and must not be used or reproduced without permission.